



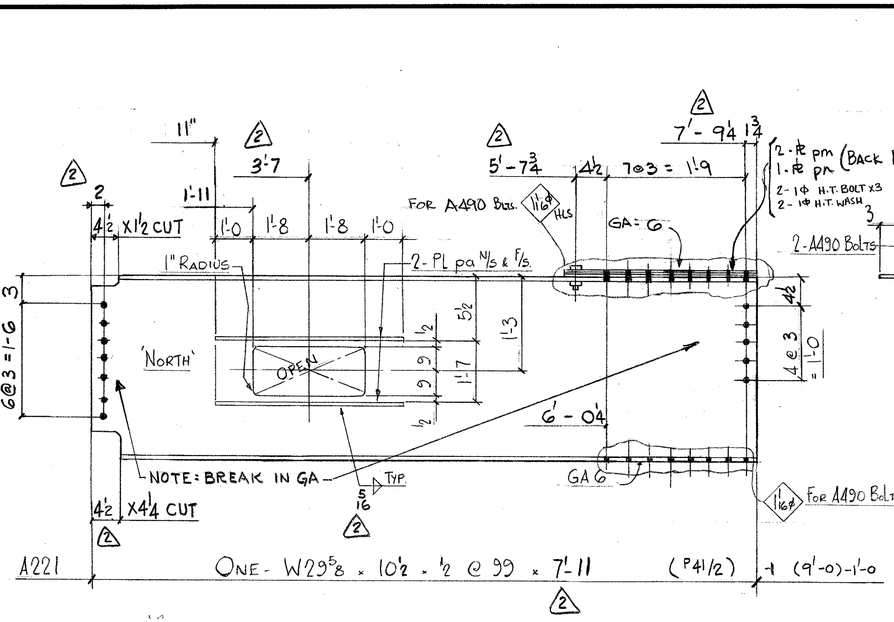


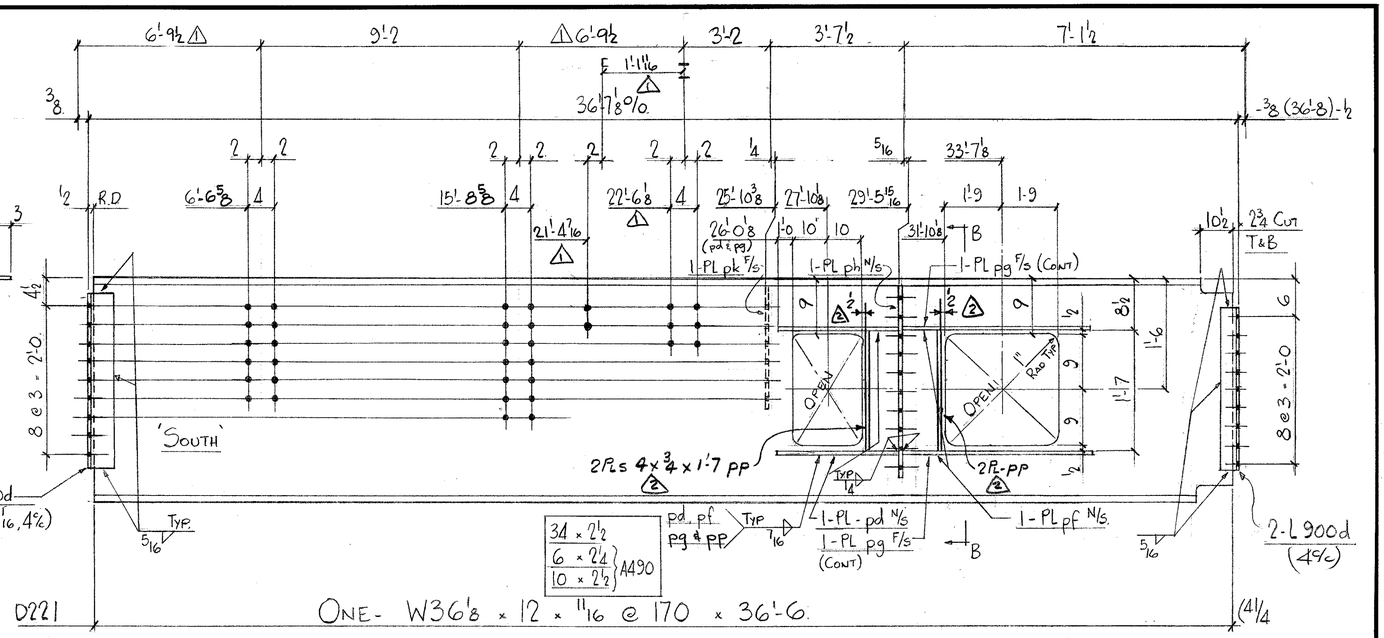

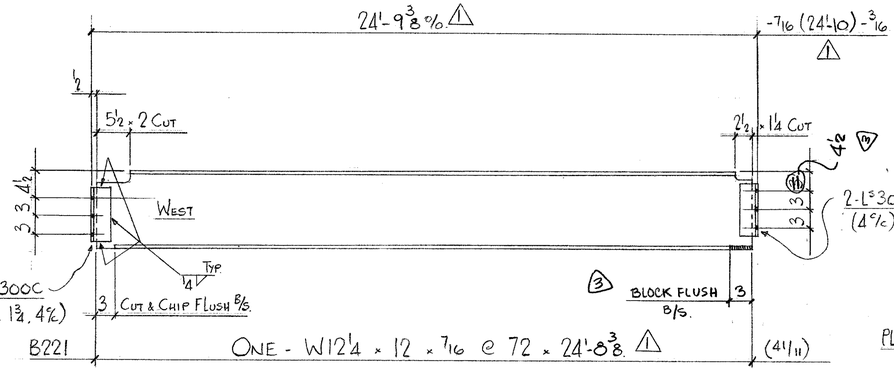

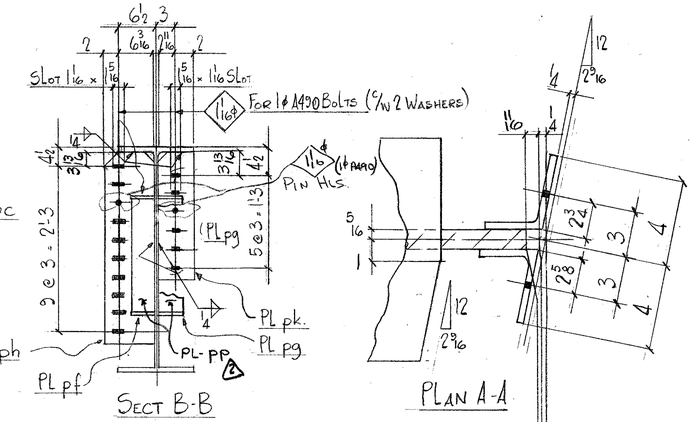

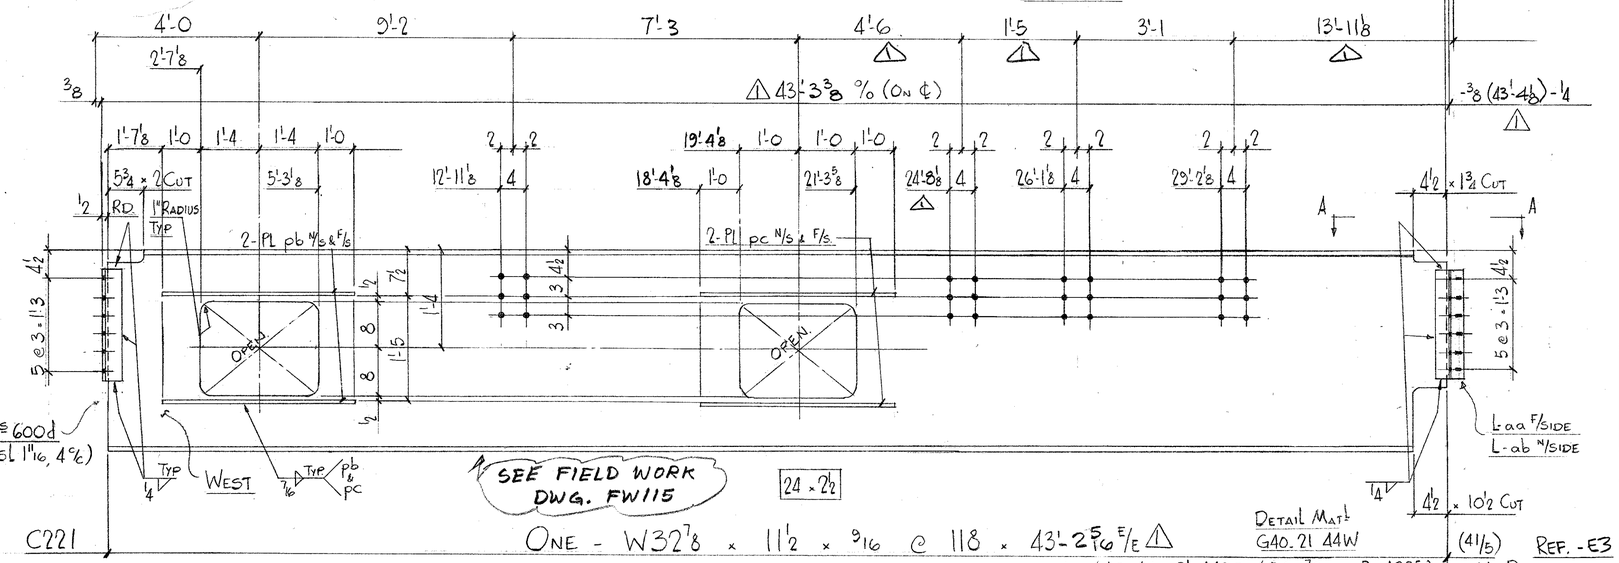

BILL OF MATERIAL

LINE	CCOSDTE	COMMX SHIP DIVN.	PIECE MARKS MAIN MAT'L.	PIECE MARKS DETAIL MAT'L.	NO. OF PIECES	MATERIAL DESCRIPTION PL	WIDTH Inch	WIDTH 16th	X PLATE ONLY	THK. In.	THK. 16th	GRADE CODE	DSOR	FINISHED LENGTH Feet	FINISHED LENGTH In.	FINISHED LENGTH 16th	PAGE	LINE	REMARKS
01					FOOL														
02					2	H.T. BOLT 1X3						490							
03					2	H.T. WASH 1.						325							
04																			
05				pA	4	PL	4	0	x	0	12	A572 GR50		5	4	0			
06				pM	2	PL	10	8	x	0	2	44W		2	5	0			
07				pN	1	PL	~~10~~ 16	8	x	0	6	44W		2	5	0			
08																			
09					1	IF		5/16							42	8	0		
10																			
11																			
12	0011	A 221			1	W	30	x 99				A572 GR50		7	10	12	41	2	
13				FOOL															
14																			
15			300C		4	L	3	x 3 x	5/16			44W		0	8	8			
16																			
17					1	IF		5/16							4	6	0		
18																			
19	0012	B 221			1	W	12	x 72				A572 GR50		24	8	6	41	11	⚠
20																			
21				FOOL															
22																			
23			600D		2	L	3	x 3 x	5/16			44W		1	5	8			
24																			
25				AA	1	L	4	x 3 x	3/8			44W		1	5	8			BENT
26			TOTAL		16				TOTAL					1			1	OF 2	
01				AB	1	L	4	x 3 x	3/8			44W		1	5	8			BENT
02																			
03				PB	4	PL	4	0	x	0	12	A572 GR50		4	8	0			
04																			
05				PC	4	PL	4	0	x	0	8	A572 GR50		4	0	0			
06																			
07	0012	C 221			1	W	33	x 118				A572 GR50		43	2	5	41	5	⚠
08																			
09				FOOL															
10																			
11			300D		4	L	3	x 3 x	5/16			44W		2	2	8			
12					1	IF	1/4								12	10	0		
13					1	IF	5/16								10	6	0		
14					1	IF	7/16								82	8	0		
15				PD	2	PL	4	0	x	0	12	A572 GR50		3	5	13			
16																			
17				PE	2	PL	4	0	x	0	12	A572 GR50		6	9	11			
18																			
19				PG	2	PL	4	0	x	0	12	A572 GR50		10	4	0			
20																			
21				PH	1	PL	8	3	x	0	8	44W		2	8	5			
22																			
23				PK	1	PL	4	11	x	0	6	44W		1	8	4			Apr 23/85 P Mar 21/85 R
24																			
25	0011	D221			1	W36	x 170					A572 GR50		36	0	0	41	4	MARCH 2/85
26			TOTAL		52				TOTAL					304			2	OF 2	

REV	DATE	BY	
1	JAN 7	FC	Rev X4
2	20 MAR 85	ES	
3	APR 23 '85	JEB	

SPEC. A572 G50 U/N
HOLES 15/16Φ U/N.
FINISH

FRANKEL STEEL LIMITED
220 ATTWELL DRIVE, UNIT 1, REXDALE, ONTARIO M9W 5B2

MADE	DATE	SQUAD
27 FC	DEC 84	FR
CHK'D. 28 WD	DATE DEC/84	

PROJECT: 7 WORLD TRADE CENTER
DETAIL: FLOOR BEAMS @ EL 334'-0 (3rd Fl.)
CONTRACT 84-15
DWG.No. 221