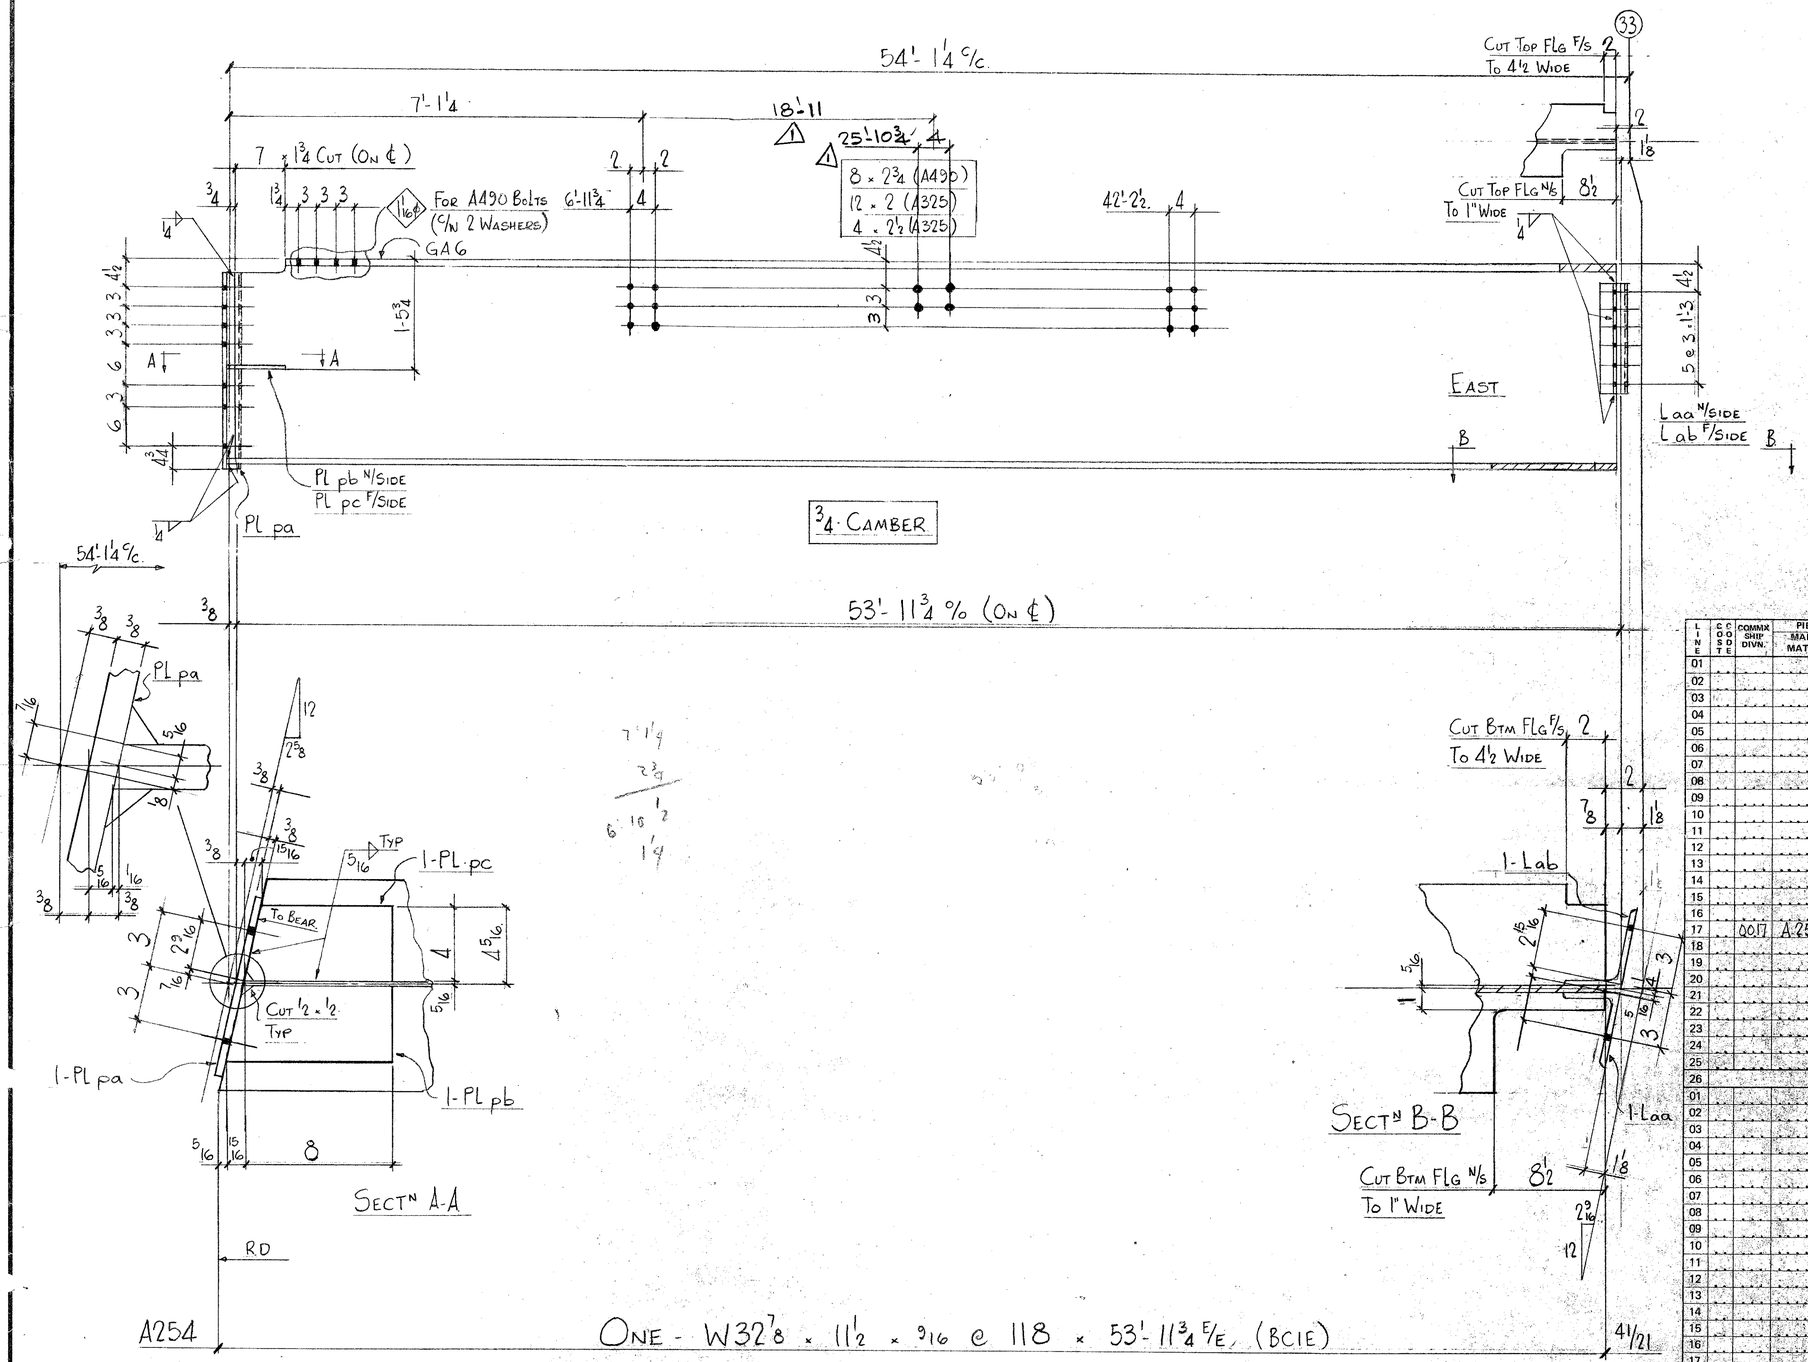


FIELD BOLT SUMMARY

8 - 7/8ϕ x 2 (A325)
8 - 1ϕ x 2 3/4 (A490)
4 - 7/8ϕ x 2 1/2 (A325)
8 - 1ϕ WASHERS

WELD E70XX
NO PAINT
DETAIL MAT'L
G40.21 44W

BILL OF MATERIAL

LINE	CODE	COMMX SHIP DIVN.	PIECE MARKS MAIN MAT'L.	PIECE MARKS DETAIL MAT'L.	NO. OF PIECES	MATERIAL DESCRIPTION PL.	WIDTH Inch	WIDTH 16th	X PLATE ONLY	THK. In.	THK. 16th	GRADE CODE	DSGR	FINISHED LENGTH Feet	FINISHED LENGTH In.	FINISHED LENGTH 16th	PAGE	LINE	REMARKS
01				FOD!															
02																			
03				AA	1	L	4		x 3 x 3/8			44W		1	5	8			
04																			
05				AB	1	L	4		x 3 x 3/8			44W		1	5	8			
06																			
07				PA	1	PL	9	0	x		06	44W		2	7	8			
08																			
09				PB	1	PL	4	0	x		08	44W		0	9	0			
10																			
11				PC	1	PL	4	0	x		08	44W		0	7	15			
12																			
13						F									10	8	0		
14																			
15						L					16				4	4	0		
16																			
17	0017	A254			1	W	33	x 118				A572GR50		53	11	12	41	21	BEV C I E
18																			
19																			
20																			
21																			
22																			
23																			
24																			
25																			
26	TOTAL		9			TOTAL			71										1 OF 1

IMPERIAL
IMPERIAL

FEB 29/85

REV	DATE	BY	
1	DATE FEB. 11-85 TO APPROVAL	BY WD	
2	DATE	BY	
3	DATE	BY	

SPEC. A572 GR50
HOLES 15/16ϕ U.O.N.
FINISH

FRANKEL STEEL LIMITED
220 ATTWELL DRIVE, UNIT 1, REXDALE, ONTARIO M9W 5B2

MADE 27	DATE	SQUAD
FC	Dec 84	FR
CHK'D 28 WD	DATE JAN-85	

PROJECT: 1 WORLD TRADE CENTER
DETAIL: 3RD FLOOR BEAMS @ EL 334'-0

CONTRACT 84-15
DWG. No. 254