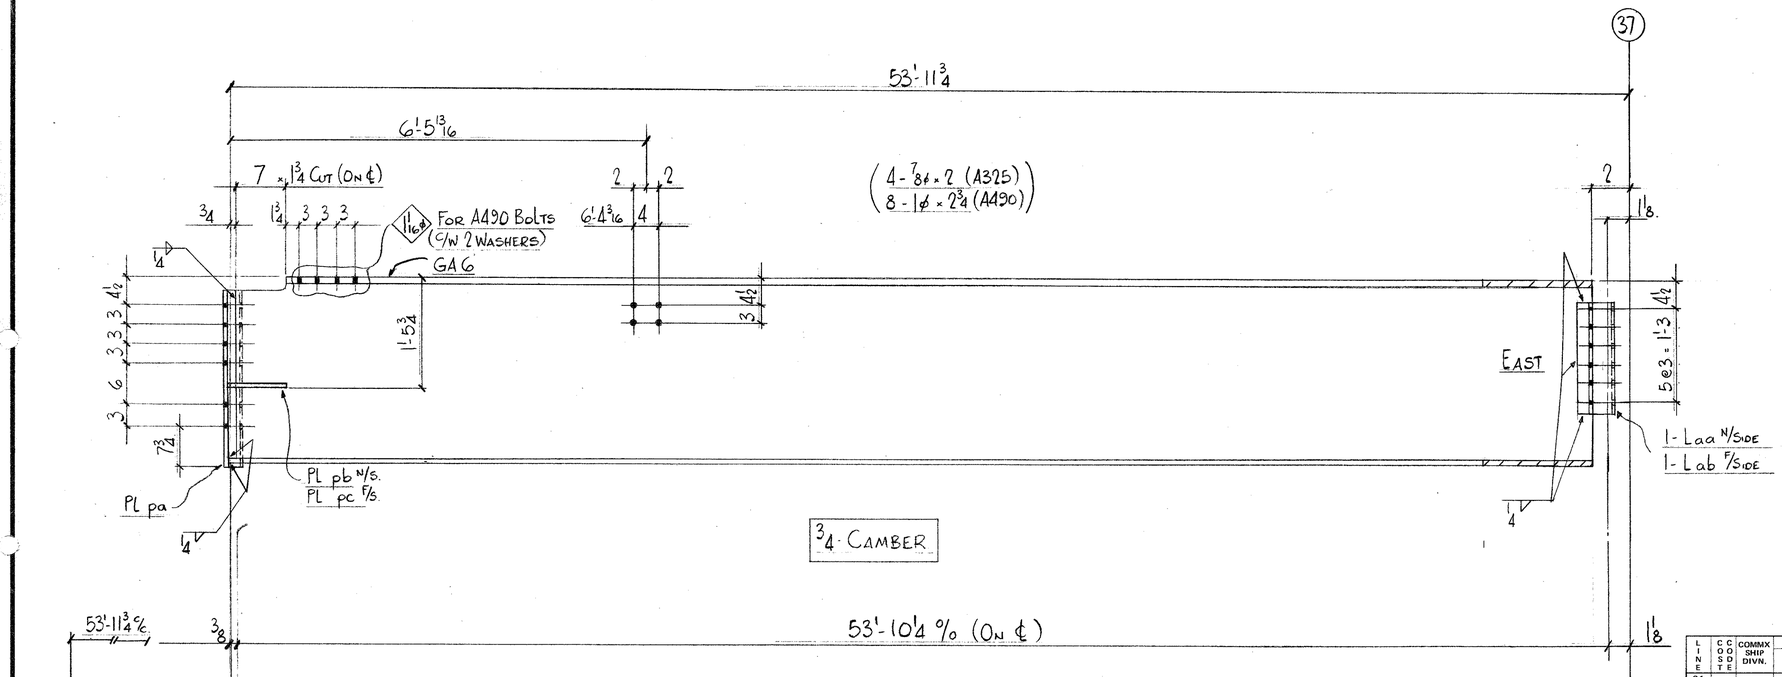


DETAIL MAT'L
G40.21 44W

FIELD BOLT SUMMARY
4 - 7/8ϕ x 2 (A325)
8 - 1ϕ x 2 3/4 (A490)
8 - 1ϕ WASH. A325
NO PAINT
WELD - E70XX.

BILL OF MATERIAL

LINE	COOSTE	COMMX SHIP DIVN.	PIECE MARKS MAIN MAT'L.	PIECE MARKS DETAIL MAT'L.	NO. OF PIECES	MATERIAL DESCRIPTION PL	WIDTH Inch	WIDTH 16th	X PLATE ONLY	THK. In.	THK. 16th	GRADE CODE	DSOR	FINISHED LENGTH Feet	FINISHED LENGTH In.	FINISHED LENGTH 16th	PAGE	LINE	REMARKS
01					Fool														
02																			
03				PA	1	PL	9	0	x	0	6	44W		2	4	8			
04				PB	1	PL	4	0	x	0	8	44W		0	9	0			BEV. CUT 1E
05				PC	1	PL	4	0	x	0	8	44W		0	7	15			BEV. CUT 1E
06																			
07				AA	1	L	4	x	3 x 3/8			44W		1	6	8			BENT
08				AB	1	L	4	x	3 x 3/8			44W		1	5	8			BENT
09																			
10				1	IF				14							10 8 0			
11																			
12				1	IF				5/16							4 4 0			
13																			
14																			
15																			
16	007	A265		1	W 3 0 x 108							A572 GR50		53	10	2 42	9		BCIE
17																			
18																			
19																			
20																			
21																			
22																			
23																			
24																			
25																			
26			TOTAL		9				TOTAL					11			1	OF 1	

IMPERIAL
IMPERIAL

FEB 26/85

REV.					
1	DATE		BY	SPEC.	A572-G50 U.N.
2	DATE		BY	HOLES	15/16ϕ U.O.N.
3	DATE		BY	FINISH	

FRANKEL STEEL LIMITED
220 ATTWELL DRIVE, UNIT 1, REXDALE, ONTARIO M9W 5B2

MADE 27	FC	DATE	Dec 84	SQUAD	FR	PROJECT:	1 World Trade Center	CONTRACT	DWG. No.
CHK'D. 28	WD	DATE	JAN-85			DETAIL:	3rd Floor Beams @ El 334.0	84 15	265