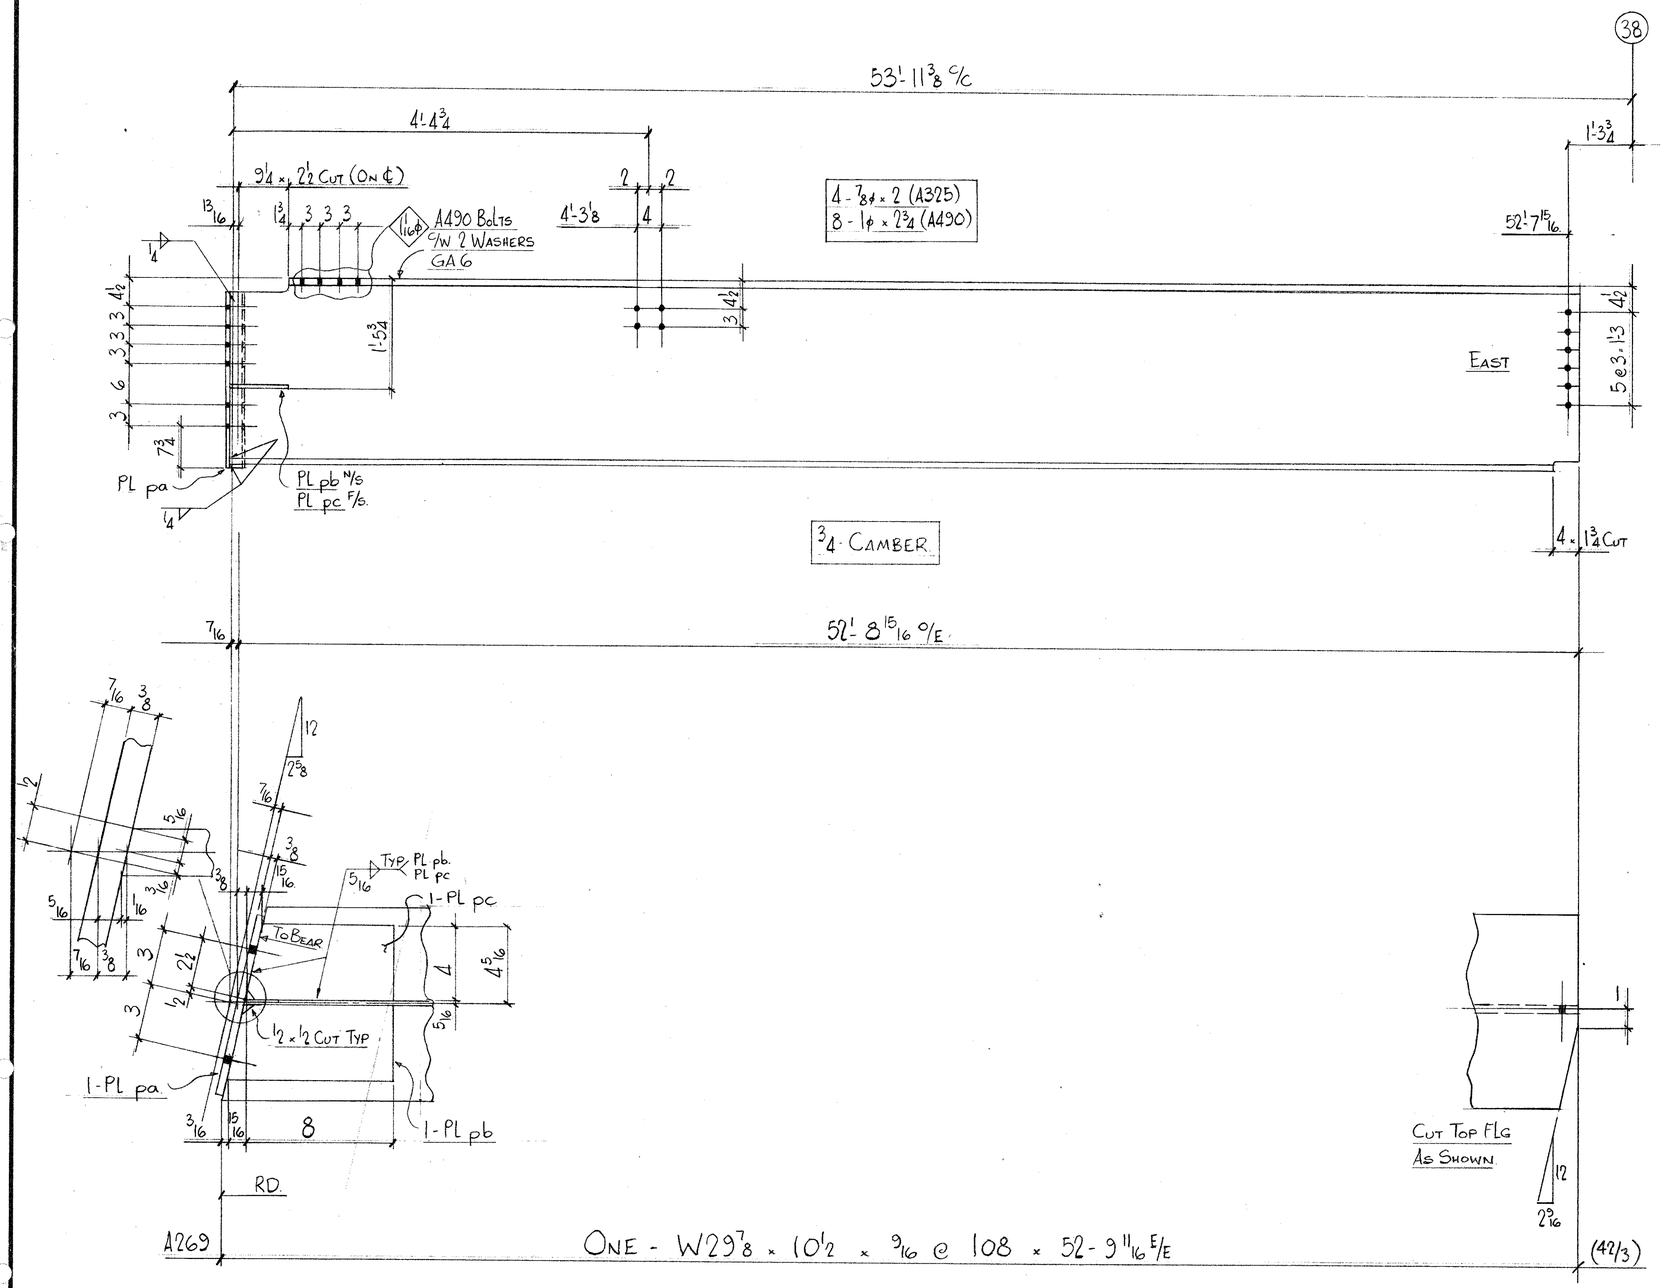


BILL OF MATERIAL

LINE	COOSDTE	COMMX SHIP DIVN.	PIECE MARKS MAIN MAT'L.	PIECE MARKS DETAIL MAT'L.	NO. OF PIECES	MATERIAL DESCRIPTION PL	WIDTH Inch	WIDTH 16th	X PLATE ONLY	THK. In.	THK. 16th	GRADE CODE	DSOR	FINISHED LENGTH Feet	FINISHED LENGTH In.	FINISHED LENGTH 16th	PAGE	LINE	REMARKS
01					Fool														
03				PA	1	PL	3	0	x	0	6	44W		2	4	8			
04				PB	1	PL	4	0	x	0	8	44W		0	2	0			
05				PC	1	PL	4	0	x	0	8	44W		0	7	15			BEV. CUT 1E
07					1	IF		14						6	3	0			BEV. CUT 1E
09					1	IF		5/16						4	4	0			
13	0017	A269			1	W 3 0 x 108						A572 GR50		52	9	11	42	3	BC1E
26			TOTAL		7							TOTAL		64			1	OF 1	

FEB. 20/85

Detail Matl
G40.21 44W

Field Bolt Summary
4 - 7/8ϕ x 2 (A325)
8 - 1ϕ x 2 3/4 (A490)
8 - 1ϕ Wash. (A325)
Weld - E70xx

No Paint

REV.	1 DATE	BY	SPEC. A572 GR50 Y/N	**FRANKEL STEEL LIMITED**			
	2 DATE	BY	HOLES 15/16ϕ U.O.N. -	220 ATTWELL DRIVE, UNIT 1, REXDALE, ONTARIO M9W 5B2			
	3 DATE	BY	FINISH				
MADE 27 FC	DATE DEC 84	SQUAD FR	PROJECT: 7 World Trade Center		CONTRACT 84-15	DWG.No. 262	
CHK'D. 28 WD	DATE JAN-85		DETAIL: 3RD Floor Beams @ El 334'-0				