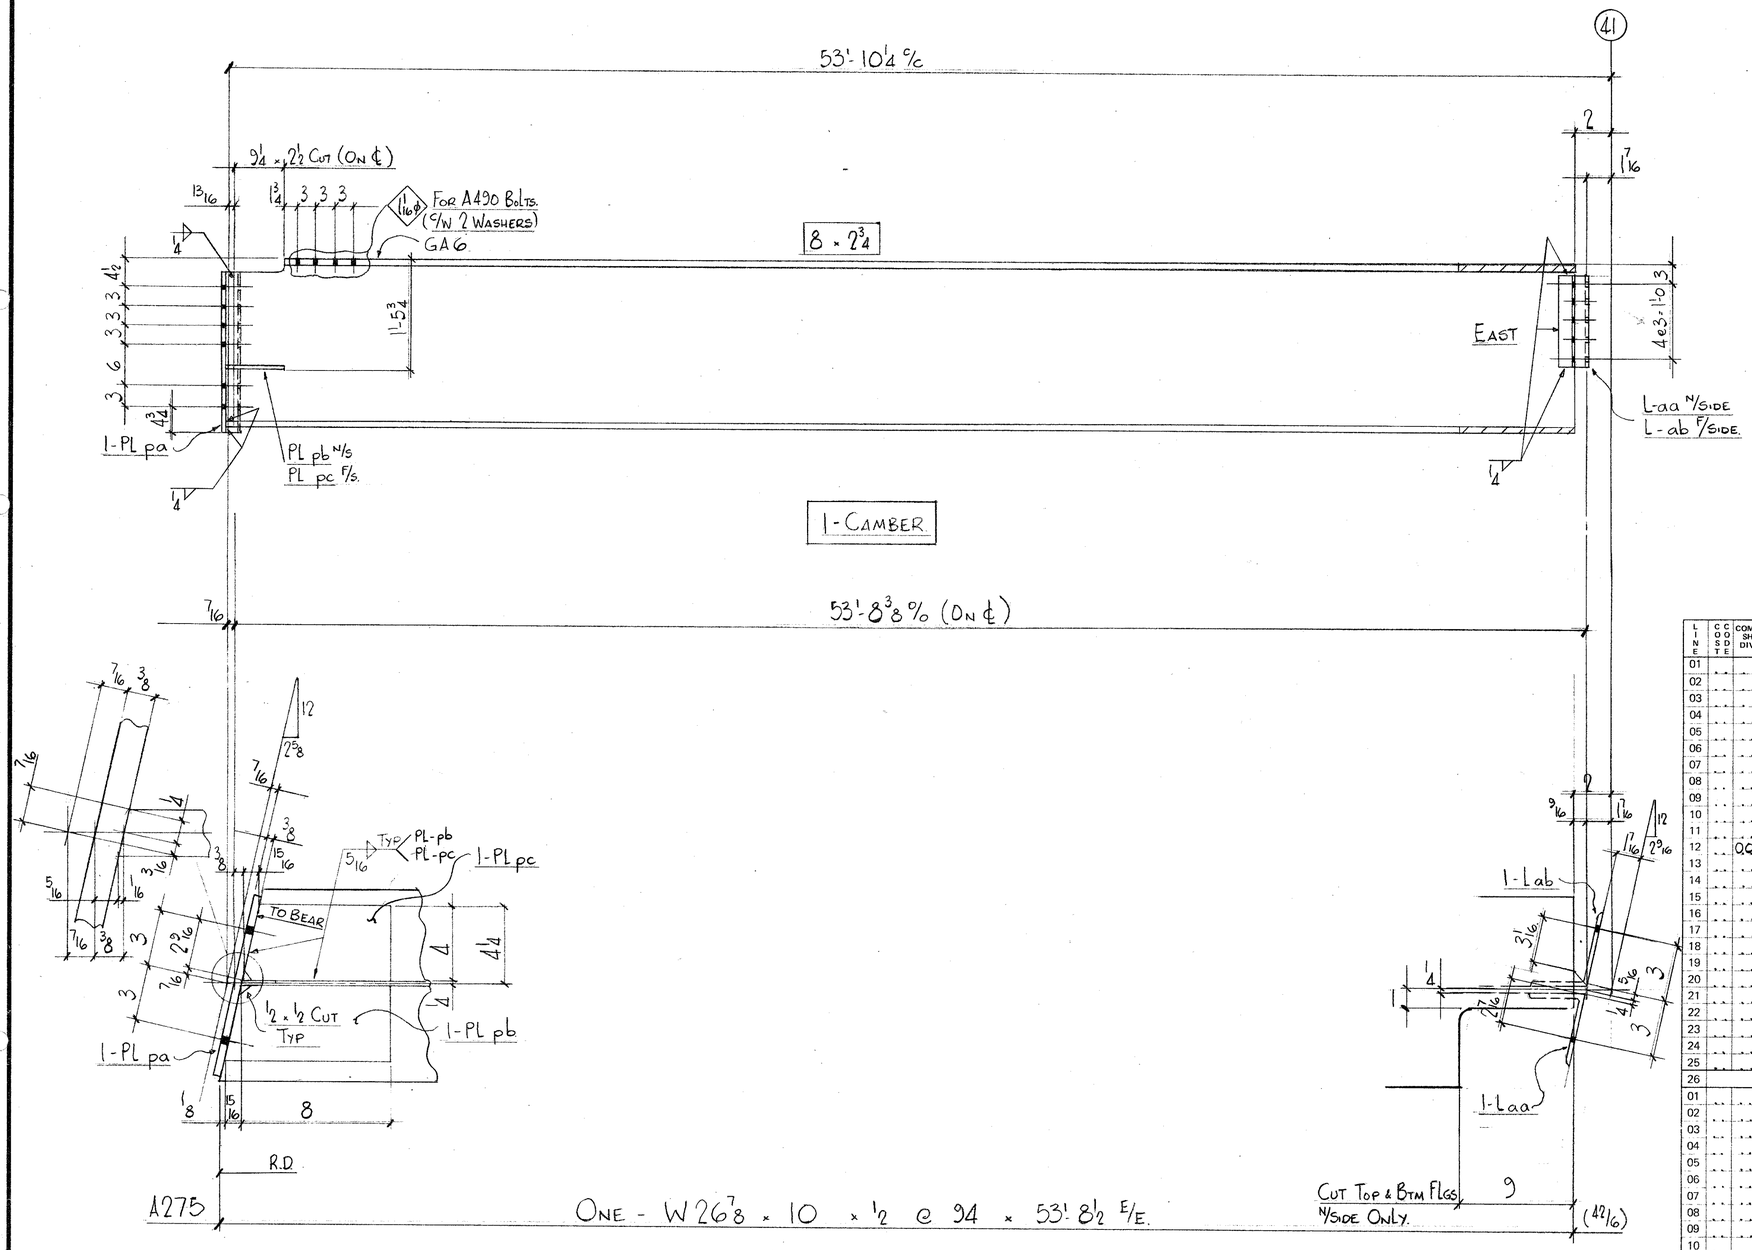


Detail Matl
G40.21 44W

No Paint
Weld - E70 XX

Field Bolt Summary
8 - 1ϕ x 2 3/4 (A490)
8 - 1ϕ Washers

BILL OF MATERIAL

LINE	CODE	COMMX SHIP DIVN.	PIECE MARKS MAIN MAT'L.	PIECE MARKS DETAIL MAT'L.	NO. OF PIECES	MATERIAL DESCRIPTION PL	WIDTH Inch	WIDTH 16th	X PLATE ONLY	THK. In.	THK. 16th	GRADE CODE	DSGR	FINISHED LENGTH Feet	FINISHED LENGTH In.	FINISHED LENGTH 16th	PAGE	LINE	REMARKS
01				FOO!															
02																			
03				PA	1	PL	9	0	x	0	6	44W		1	0	12			
04				PB	1	PL	4	0	x	0	8	44W		0	8	15			
05				PC	1	PL	4	0	x	0	8	44W		0	7	15			
06																			
07				AA	1	L	4	x	3 x 3/8			44W		1	2	8			BENT
08				AB	1	L	4	x	3 x 3/8			44W		1	2	8			BENT
09																			
10					1	PF	1/4							9	0	0			
11																			
12	0019	A 275		J	1	W	27	x	94			A572 GR50		53	8	8	42	6	REV CUT 1E
13																			
14																			
26			TOTAL	8					TOTAL	66							1	OF 1	

FEB. 20/85

REV.				
1	DATE	BY	SPEC. A572 GR50. U/N	
2	DATE	BY	HOLES 15/16 ϕ U.O.N.	
3	DATE	BY	FINISH	

FRANKEL STEEL LIMITED
220 ATTWELL DRIVE, UNIT 1, REXDALE, ONTARIO M9W 5B2

MADE 27	DATE	SQUAD	PROJECT:	CONTRACT	DWG.No.
FC	DEC 84	FR.	7 World Trade Center	84-15	275
CHK'D. 28 WD	DATE JAN-85		DETAIL: 2ND Floor Beams @ El 334'-0		