
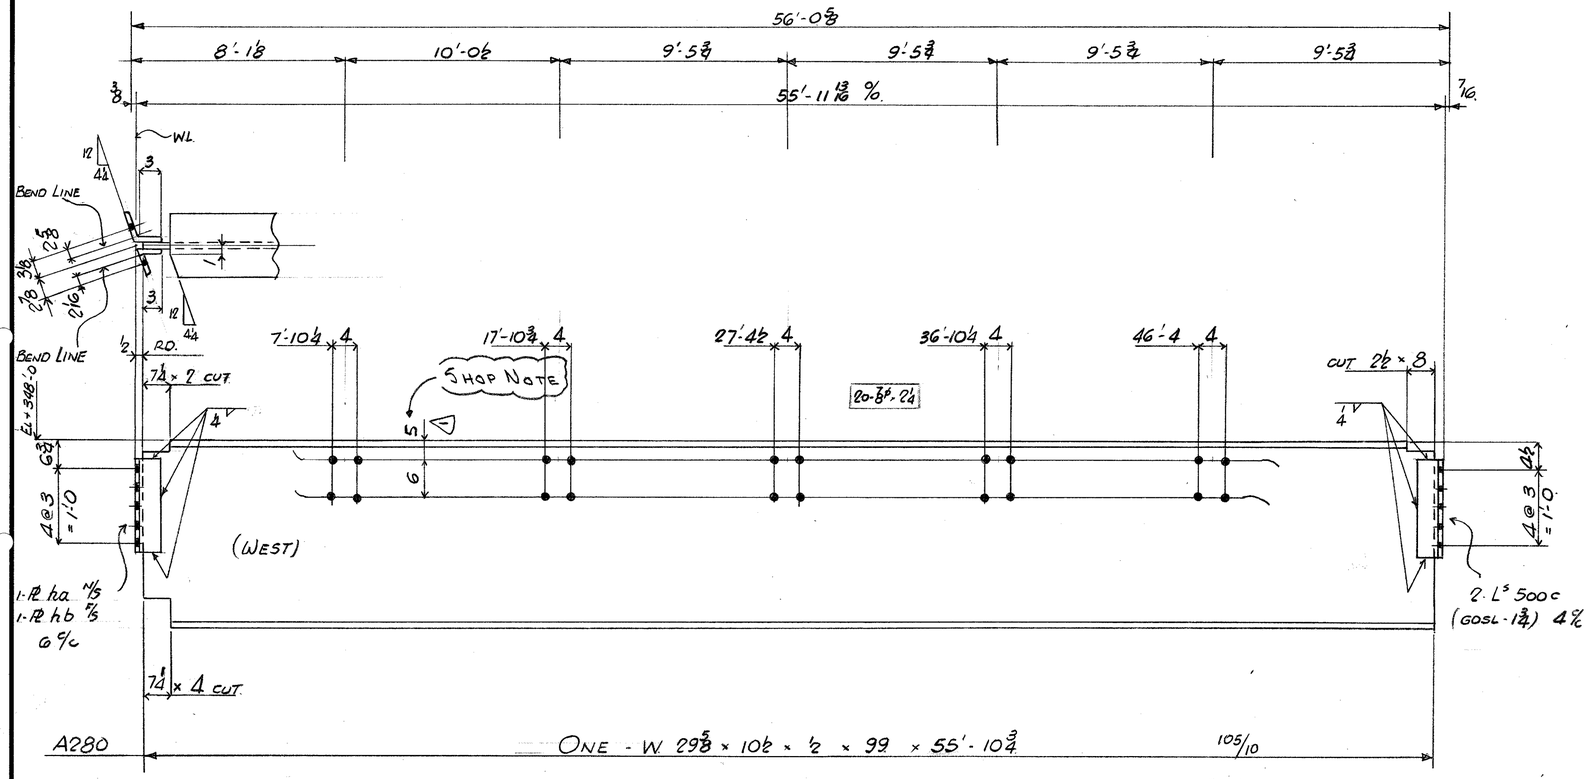


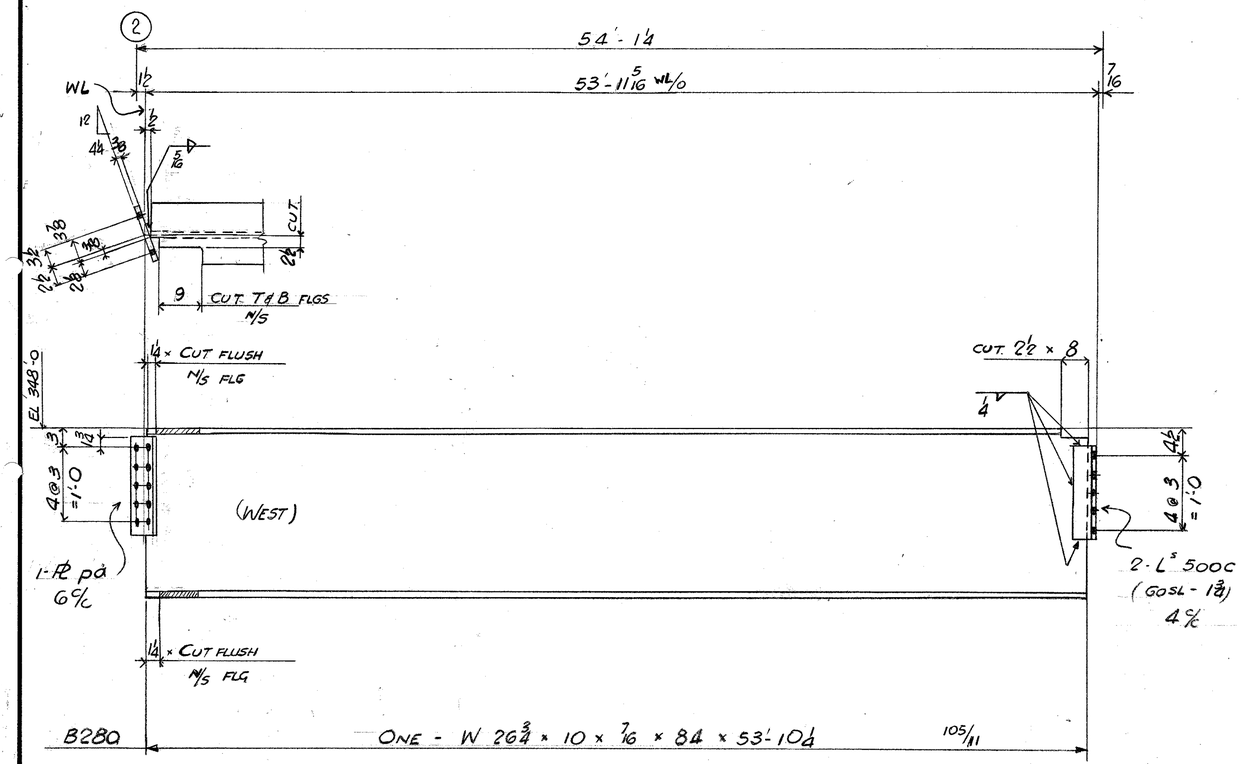

DETAIL MAT'L - G40.21 44W
WELD - E70 XX
REF DIAG E4
NO PAINT

FIELD BOLTS
20-Bp A325 x 2 1/4

BILL OF MATERIAL

LINE	COOSDE	COMMX SHIP DIVN.	PIECE MARKS MAIN MAT'L.	PIECE MARKS DETAIL MAT'L.	NO. OF PIECES	MATERIAL DESCRIPTION PL	WIDTH Inch	WIDTH 16th	X PLATE ONLY	THK. In.	THK. 16th	GRADE CODE	DSOR	FINISHED LENGTH Feet	FINISHED LENGTH In.	FINISHED LENGTH 16th	PAGE	LINE	REMARKS
01					F001														
02																			
03				HA	1	P	1	6	8	X		0	6	44W		1	2	8	BENT
04				HB	1	P	1	7	0	X		0	6	44W		1	2	8	L
05																			
06				500C	2	L	3	x	3	x	5/16			44W		1	2	8	
07																			
08					1	F	4									6	6	0	
09																			
10		003B	A280		1	W	30	x	99			A572 GR50		55	10	12	105	10	
11																			
12																			
13																			
14																			
15					F001														
16																			
17				PA	1	P	1	9	8	X		0	6	44W		1	3	8	
18				500C	2	L	3	x	3	x	5/16			44W		1	2	8	
19					1	F	5/8									2	7	0	
20					1	F	4									3	6	0	
21																			
22		003B	B280		1	W	27	x	84			A572 GR 50		53	10	4	105	11	
23																			
24																			
25																			
26			TOTAL		14				TOTAL			124							1 OF 1

01																			
02																			
26			TOTAL						TOTAL										FEB 22/85

IMPERIAL

REV.					
1	DATE APP. FEB 21	BY JM	SPEC: A572 - GR 50. 44W	**FRANKEL STEEL LIMITED**	
2	DATE	BY	HOLES 15/16 ϕ 4/N	220 ATTWELL DRIVE, UNIT 1, REXDALE, ONTARIO M9W 5B2	
3	DATE	BY	FINISH		
MADE 27	WM	DATE JAN/85	SQUAD F.R.	PROJECT: 7 WORLD TRADE CENTER	CONTRACT 84-15
CHK'D. 28	WAD	DATE FEB/85		DETAIL: 4TH FLOOR BEAMS EL+348'-00	DWG.No. 280