

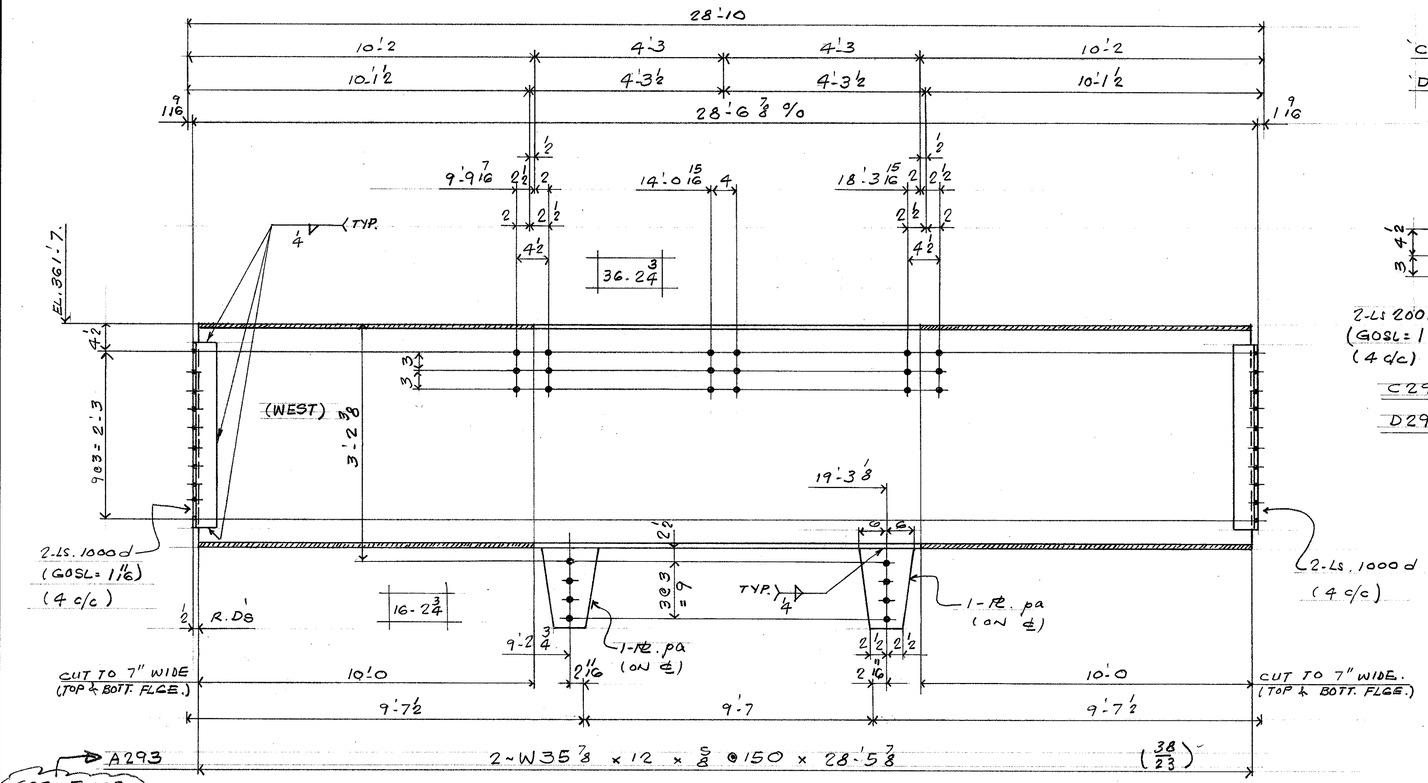


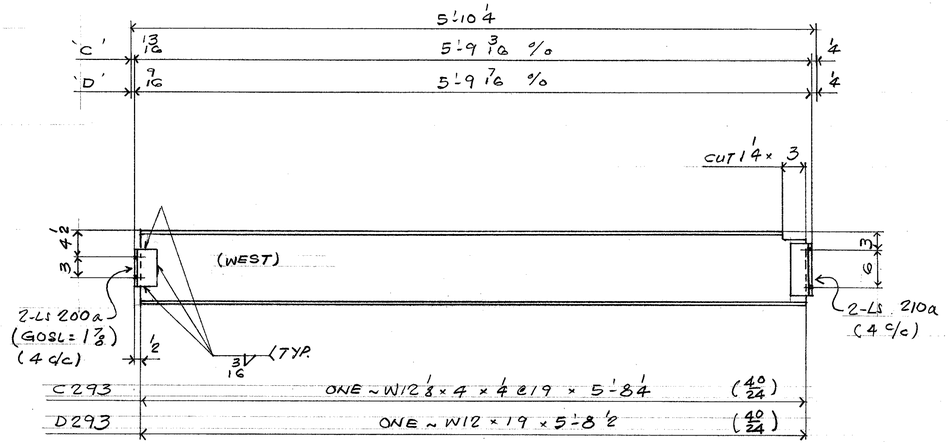

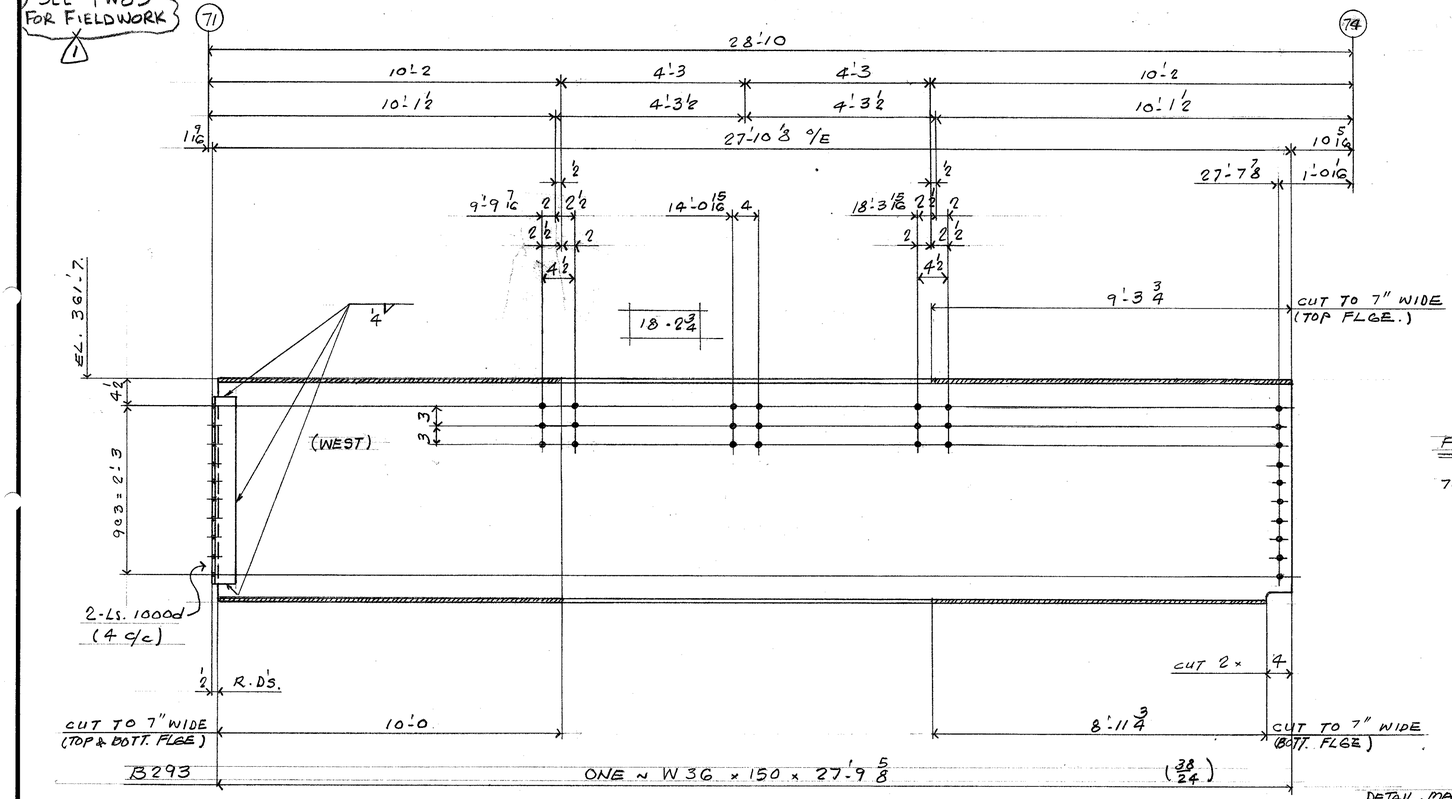

SEE FW83 FOR FIELDWORK (1)

(71)

(74)

FIELD BOLTS

70-⅞" ø (A325) x 2¾

WELD : E70XX

PAINT : NONE

F.W. NOTE

DETAIL. MATERIAL: G40.21 44W

REF. DIAG. E5

BILL OF MATERIAL

LINE	COST CODE	COMM'X SHIP DIVN.	PIECE MARKS MAIN MAT'L.	PIECE MARKS DETAIL MAT'L.	NO. OF PIECES	MATERIAL DESCRIPTION	GRADE CODE	D S O R	FINISHED LENGTH Feet	FINISHED LENGTH In.	FINISHED LENGTH 16th	PAGE	LINE	REMARKS
01				F009										
02				1000d	8	L3x3x5/16	44W		2	5	8			
03				PA	4	PL 12 0 x 0 8	44W		1	1	8			
04					1	IF 4			3	10	0			
05		0005	A293		1	W36x150	A572GR50		28	5	14	38	23	
06		0006	A293		1	W36 x150	A572GR50		28	5	14	38	23	
07														
08				F001										
09				1000D	2	L3x3x5/16	44W		2	5	8			
10					1	IF 4			5	9	0			
11		0005	B293		1	W36x150	A572GR50		27	9	10	38	24	
12														
13				F001										
14				200A	2	L3x3x5/16	44W		0	5	8			
15				210A	2	L3x3x5/16	44W		0	8	8			
16					1	IF 5/16			4	6	0			
17		0024	C293		1	W12x19	A572GR50		5	8	4	40	24	
18														
19				F001										
20				200A	2	L3x3x5/16	44W		0	5	8			
21				210A	2	L3x3x5/16	44W		0	8	8			
22					1	IF 5/16			4	6	0			
23		0024	D293		1	W12x19	A572GR50		5	8	4	40	24	
24														
25														
26				TOTAL	36 ✓		TOTAL		142 ✓			1 OF 1		

26				TOTAL			TOTAL		

FEB. 20/95

REV.		DATE	BY	SPEC.	HOLES	FINISH
E	1	July 19/85	BF	A572 GR.50 11/N	15/16" ø	
E	2	DATE	BY			
V.	3	DATE	BY			

FRANKEL STEEL LIMITED

220 ATTWELL DRIVE, UNIT 1, REXDALE, ONTARIO M9W 5B2

MADE 27	ESF	DATE JAN. 85	SQUAD FR.	PROJECT: 7 WORLD TRADE CENTER	CONTRACT 84-15	DWG.No. 293
CHK'D. 28	JDP	DATE FEB. 85		DETAIL: 5TH FLOOR BEAMS		