
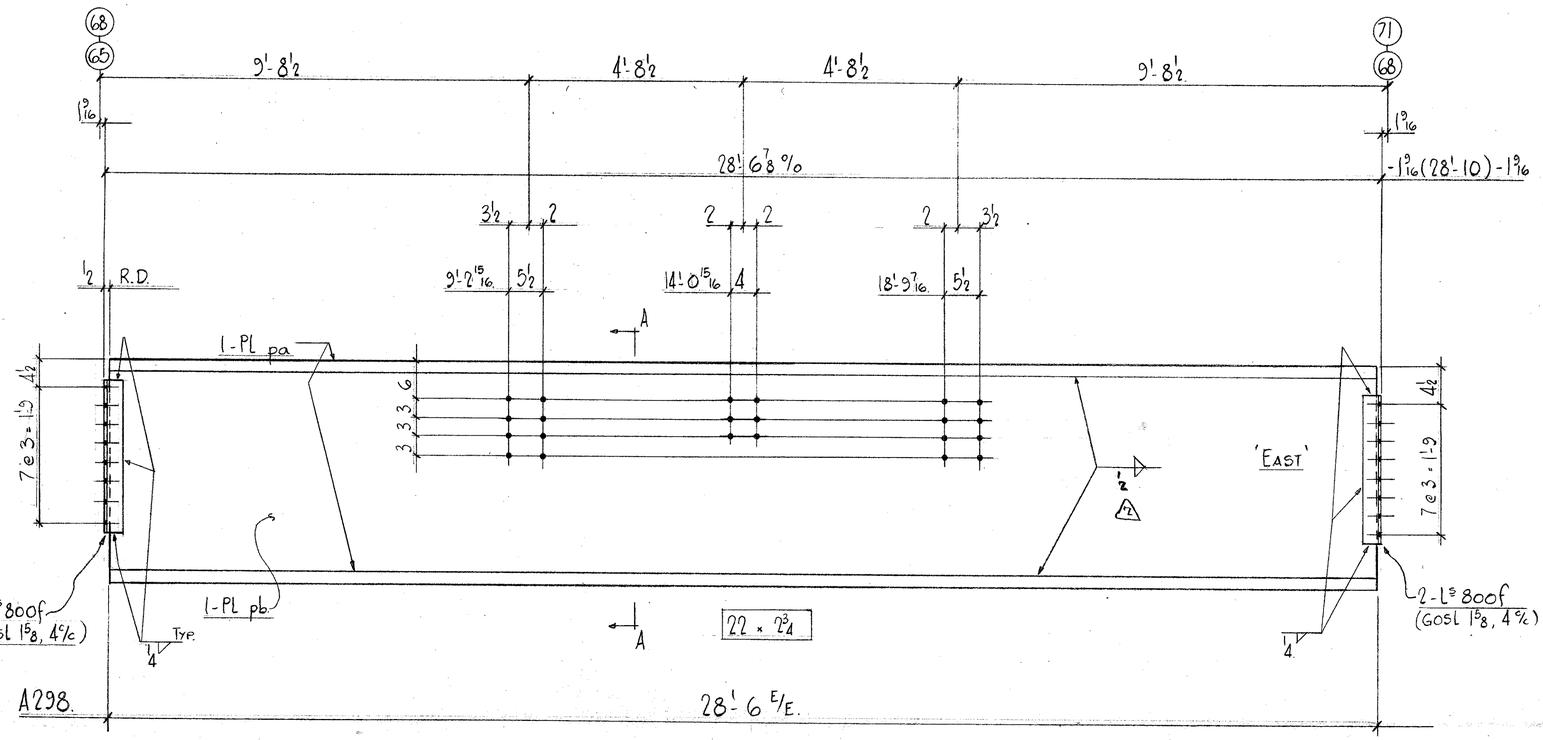


2 - BEAMS REQ'D - A298

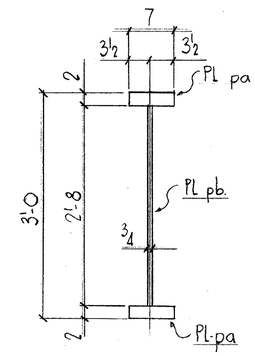

SECT^N A-A

WELD E70XX
NO PAINT

FIELD BOLTS.
22 - 7/8 d × 2 3/4 (A325)

REF: E3
DETAIL MAT'L
G40.21 - 44W

BILL OF MATERIAL

LINE	CODE	COMMX SHIP DIVN.	PIECE MARKS MAIN MAT'L.	PIECE MARKS DETAIL MAT'L.	NO. OF PIECES	MATERIAL DESCRIPTION PL	WIDTH Inch	WIDTH 16th	X PLATE ONLY	THK. In.	THK. 16th	GRADE CODE	DOOR	FINISHED LENGTH Feet	FINISHED LENGTH In.	FINISHED LENGTH 16th	PAGE	LINE	REMARKS
01					F002														
02				800F	8		L	3	× 3 × 5/16.			44W		1	11	8			
03				PA	4	PL	7	0	×	2	0	A572 GR50		28	6	0	103	11	
04				PB	2	PL	32	0	×	0	12	A572 GR50		28	6	0	103	12	
05																			
06					1	IF		1/4						19	0	0			
07					1	IF		1/2						228	0	0			
08																			
09																			
10																			
11																			
12																			
13																			
14	0002	A298			2	PIECE. PL GIRDER								28	6	0			X 30 IN.
15																			
16																			
26			TOTAL		20				TOTAL					332.			1	OF 1	
01																			
02																			
25																			FEB 18/85
26			TOTAL						TOTAL										

REV.	DATE	BY	
1	DATE APP FEB 6	BY WAD	SPEC. A572 GR50
2	DATE REV FEB 15	BY JM	HOLES 15/16 ϕ
3	DATE	BY	FINISH

FRANKEL STEEL LIMITED
220 ATTWELL DRIVE, UNIT 1, REXDALE, ONTARIO M9W 5B2

MADE 27.	FC	DATE JAN 85	SQUAD FR.	PROJECT: 7 WORLD TRADE CENTER	CONTRACT 84-15	DWG.No. 298
CHK'D. 28	WD	DATE JAN-85		DETAIL: MG31 @ 3RD FLOOR		