

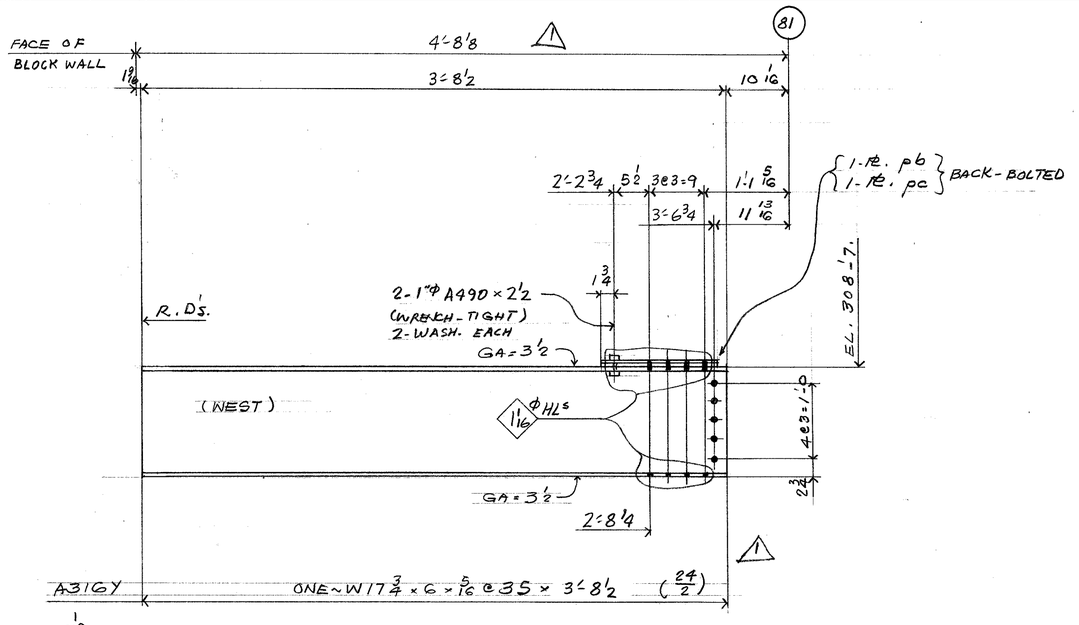


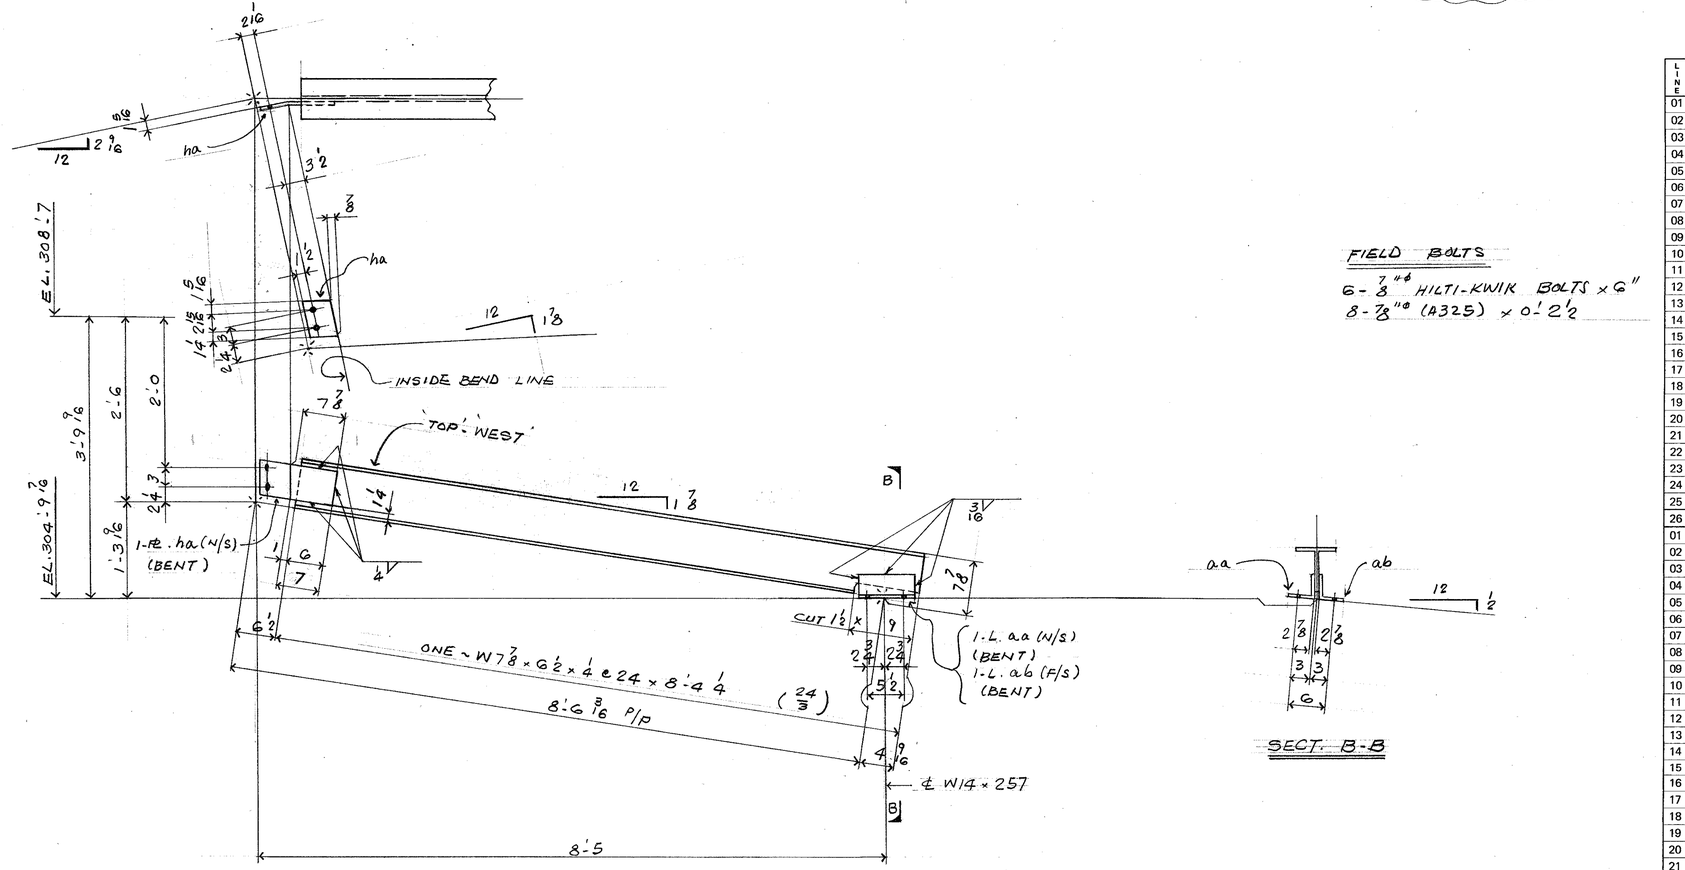

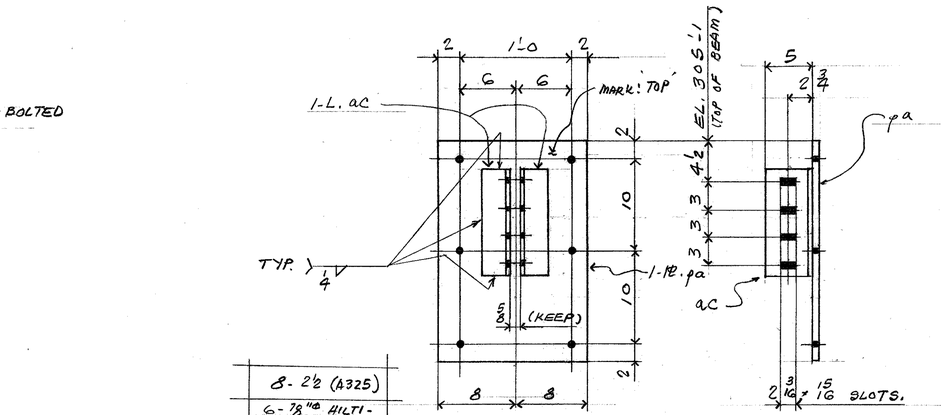

FIELD BOLTS

6-7/8" Φ HILTI-KWIK BOLTS x 6"
8-7/8" Φ (A325) x 0'-2 1/2

WELD: E70 XX

PAINT: NONE

REF. DIAG. E1

DET'S MAT'S G40.21-44W

FW1 NOTE

BILL OF MATERIAL

LINE	COORD DATE	COMMX SHIP DIVN.	PIECE MARKS MAIN MAT'L.	PIECE MARKS DETAIL MAT'L.	NO. OF PIECES	MATERIAL DESCRIPTION PL	WIDTH Inch	WIDTH 16th	X PLATE ONLY	THK. In.	THK. 16th	GRADE CODE	DSOOR	FINISHED LENGTH Feet	FINISHED LENGTH In.	FINISHED LENGTH 16th	PAGE	LINE	REMARKS
01					F001														
02																			
03				PB	1	PL	6	0	X	0	4	44W		1	6	0			
04				PC	1	PL	6	0	X	0	2	44W		1	6	0			
05																			
06					2	HT BOLT 1 x 2 1/2						490							
07					2	HT WASHER 1						325							
08	0011	A31GY			1	W 18 x 35						A36		3	8	8	24	2	
09																			
10																			
11					F001														
12																			
13				HA	1	PL	5	8	X	0	6	44W		1	0	14			BENT
14																			
15				AA	1	L	4 x 4 x 3/8					44W		0	8	0			BENT
16				AB	1	L	4 x 4 x 3/8					44W		0	8	0			BENT
17																			
18					1	IF 3/8								2	6	0			
19					1	IF 1/4								1	6	0			
20																			
21	0012	B31G			1	W8 x 24						A36		8	4	4	24	3	
22																			
23																			
24																			
25																			
26			TOTAL						TOTAL										1 OF 2.
01					F001														
02																			
03				PA	1	PL	16	0	X	0	8	44W		2	0	0			
04																			
05				AC	2	L	5 x 3 x 3/8					44W		0	11	8			
06																			
07					1	IF 1/4								3	0	0			
08																			
09	0021	G31G			1	PIECE-BRACKET								2	0	0			x 16 IN.
10																			
11																			
26			TOTAL		21				TOTAL			24							FEB. 22 2 OF 2.

IMPERIAL

R E V.	1 DATE App. Feb 22 BY JW	SPEC. A36 C/N	**FRANKEL STEEL LIMITED**	
	2 DATE APR. 23 '85 BY JEB	HOLES 15/16" Φ C/N	220 ATTWELL DRIVE, UNIT 1, REXDALE, ONTARIO M9W 5B2	
	3 DATE BY	FINISH		
MADE 27 EJF	DATE Jan. 1985	SQUAD FR.	PROJECT: 7 WORLD TRADE CENTER	CONTRACT 84-15
CHK'D. 28 WAD	DATE APR/85		DETAIL: 1ST. FLOOR BEAMS & BRACKET	DWG.No. 316