
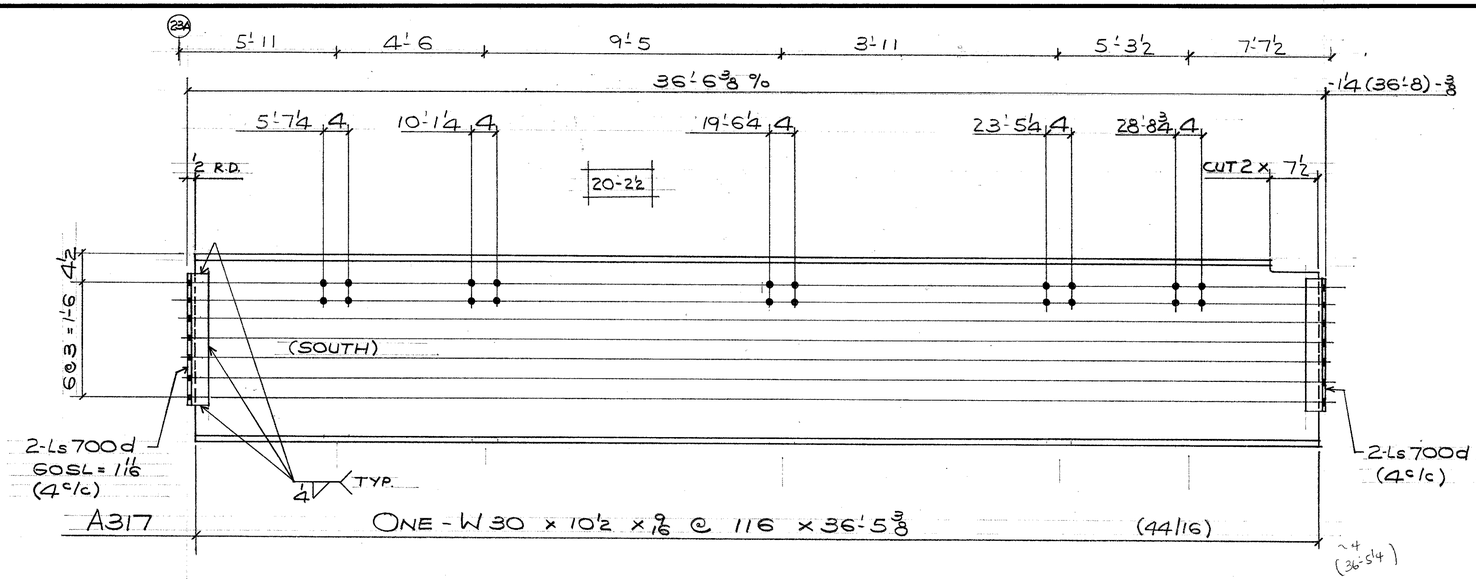


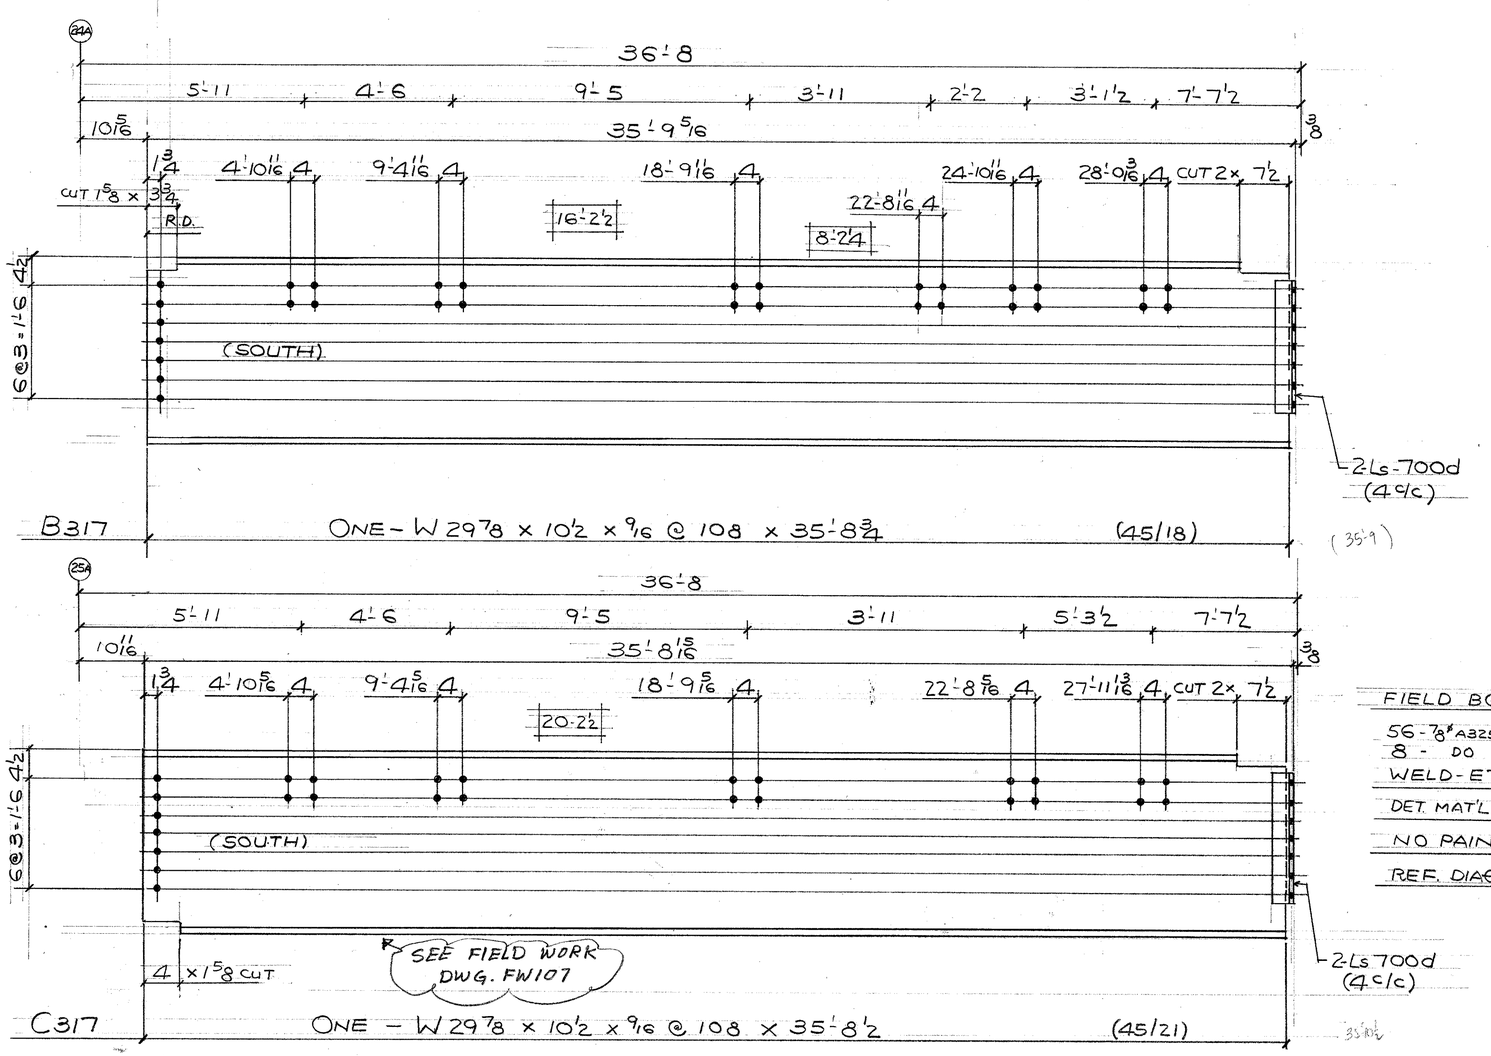

FIELD BOLT

56 - ⅞" A325 x 2½
8 - DO x 2¼
WELD - E70XX

DET. MAT'L. 640.21.44W

NO PAINT.

REF. DIAG. ES

BILL OF MATERIAL

LINE	CODED	COMM'X SHIP DIVN.	PIECE MARKS MAIN MAT'L.	PIECE MARKS DETAIL MAT'L.	NO. OF PIECES	MATERIAL DESCRIPTION PL	WIDTH Inch	WIDTH 16th	X PLATE ONLY	THK. In.	THK. 16th	GRADE CODE	DSOR	FINISHED LENGTH Feet	FINISHED LENGTH In.	FINISHED LENGTH 16th	PAGE	LINE	REMARKS
01					F001														
02																			
03				700D	4	L	3		3 x 3 x 5/16			44W		1	8	8			
04																			
05					1	IF		¼							8	6	0		
06																			
07		0026	A317		1	W	30		x 116			A572 GR50		36	5	6	44	16	
08																			
09																			
10																			
11					F001														
12																			
13				700D	2	L	3		x 3 x 5/16			44W		1	8	8			
14																			
15					1	IF		¼							4	5	0		
16																			
17		0026	B317		1	W	30		x 108			A572 GR50		35	8	12	45	18	
18																			
19					F001														
20																			
21				700D	2	L	3		x 3 x 5/16			44W		1	8	8			
22																			
23					1	IF	1/4								4	3	0		
24																			
25		0026	C317		1	W	30		x 108			A572 GR50		35	8	8	45	21	
26			TOTAL		17				TOTAL					125			1	OF	1

REV.			
1	DATE	BY	
2	DATE	BY	
3	DATE	BY	

SPEC. A572 - GR 50 U/N
HOLES 7/8 ϕ
FINISH

FRANKEL STEEL LIMITED
220 ATTWELL DRIVE, UNIT 1, REXDALE, ONTARIO M9W 5B2

MADE	DATE	SQUAD	PROJECT	CONTRACT	DWG.No.
27 A.T.B	Jan. 85	FR.	7 WORLD TRADE CENTER	84-15	317
CHK'D. 28 W.D.	DATE FEB-85		DETAIL: BEAMS @ 5TH FLOOR		

WHEELING