

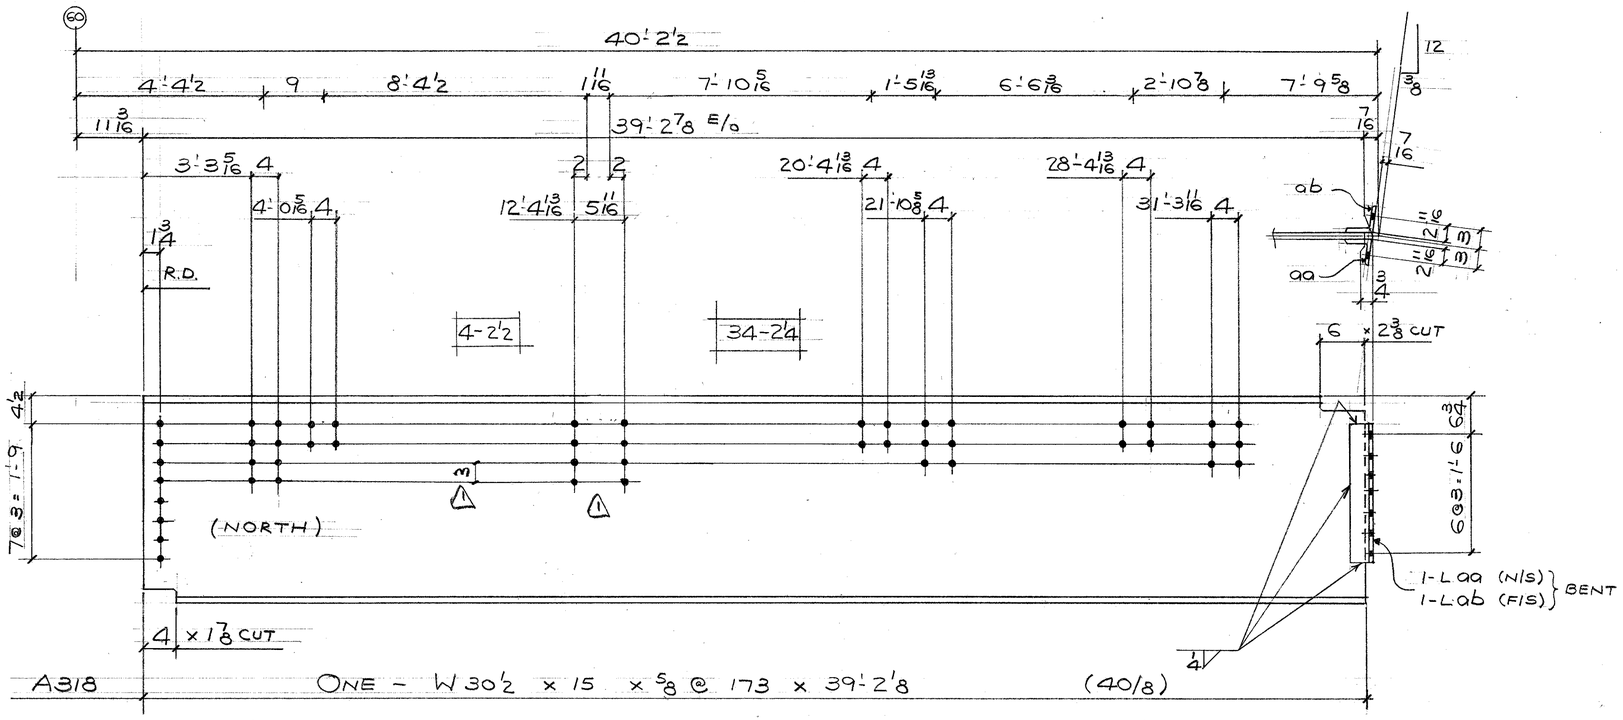


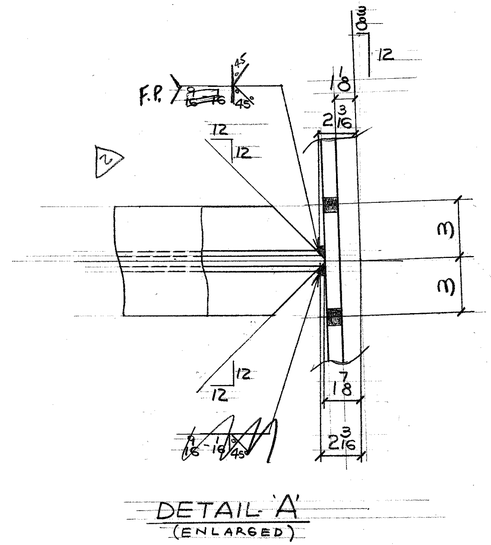

DETAIL 'A'
(ENLARGED)

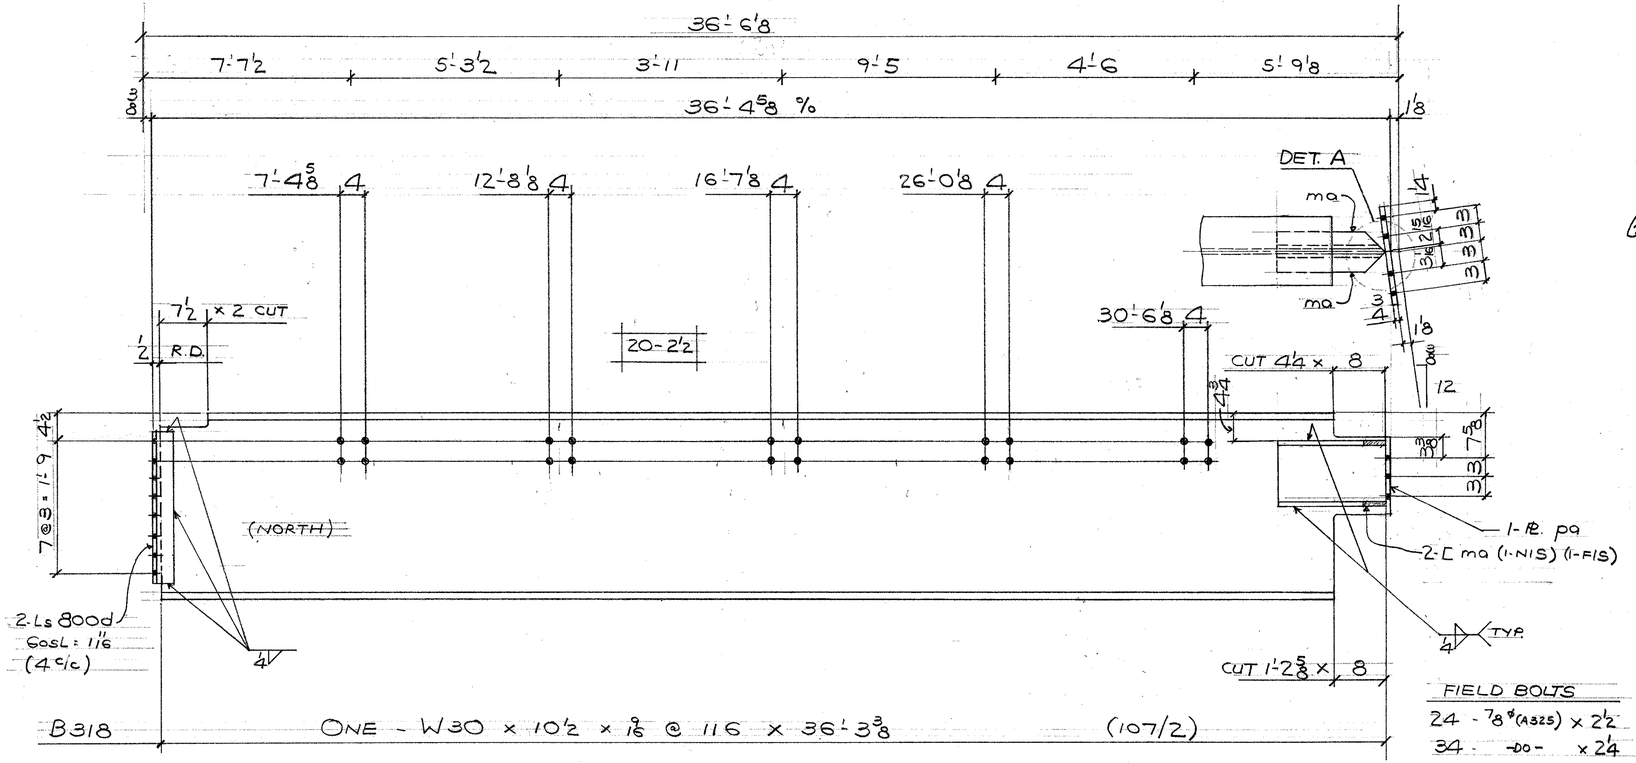

FIELD BOLTS
24 - 7/8 ϕ (A325) x 2½
34 - do - x 2'4

DET. MAT'L. G40.21-44W

NO PAINT

WELD E70XX

REF. DIAG. ES

BILL OF MATERIAL

LINE	COOSDTE	COMMX SHIP DIVN.	PIECE MARKS MAIN MAT'L.	PIECE MARKS DETAIL MAT'L.	NO. OF PIECES	MATERIAL DESCRIPTION PL	WIDTH Inch	WIDTH 16th	X PLATE ONLY	THK. In.	THK. 16th	GRADE CODE	DSOOR	FINISHED LENGTH Feet	FINISHED LENGTH In.	FINISHED LENGTH 16th	PAGE	LINE	REMARKS
01					Fooj														
02																			
03				AA	1		L 4		x 3 x 3/8			44W		1	8	8			BENT
04				AB	1		L 4		x 3 x 3/8			44W		1	8	8			1
05																			
06																			
07					1	1F	¼							4	3	0			
08																			
09	0036	A318			1		W30 x 173					A572 GR50		39	2	2	40	8	
10																			
11																			
12																			
13					Fooj														
14																			
15			8000		2		L 3 x 3 x 5/16					44W		1	11	8			
16			MA		2		C250-23					300W		1	3	8			8 CLE
17								11 2											
18			PA		1	PI	12-12		x		0 1/2	44W		1	2	8			
19																			
20					1			669 9/16						1	8	0			
21					1	1F	¼							9	11	0			
22																			
23																			
24	0026	B318			1		W30 x 116					A572 GR50		36	3	6	107	2	
25																			
26			TOTAL		14							TOTAL		94			1 OF 1		

01									
02									
26	TOTAL				TOTAL				

Apr 25/85 R
R-MAR 1/85
Jul 15/85

R E V.	1 DATE Rev Mar 1	BY JM	SPEC. A572 - GR 50 U/N	**FRANKEL STEEL LIMITED**	
	2 DATE APR 24	BY FR	HOLES 7/8 ϕ U/N	220 ATTWELL DRIVE, UNIT 1, REXDALE, ONTARIO M9W 5B2	
	3 DATE	BY	FINISH		
MADE 27 ATB	DATE Jan 85	SQUAD FR	PROJECT: 7 WORLD TRADE CENTER	CONTRACT 84-15	DWG.No. 318
CHK'D. 28 WD	DATE FEB-85		DETAIL: BEAMS @ 5TH FLOOR		