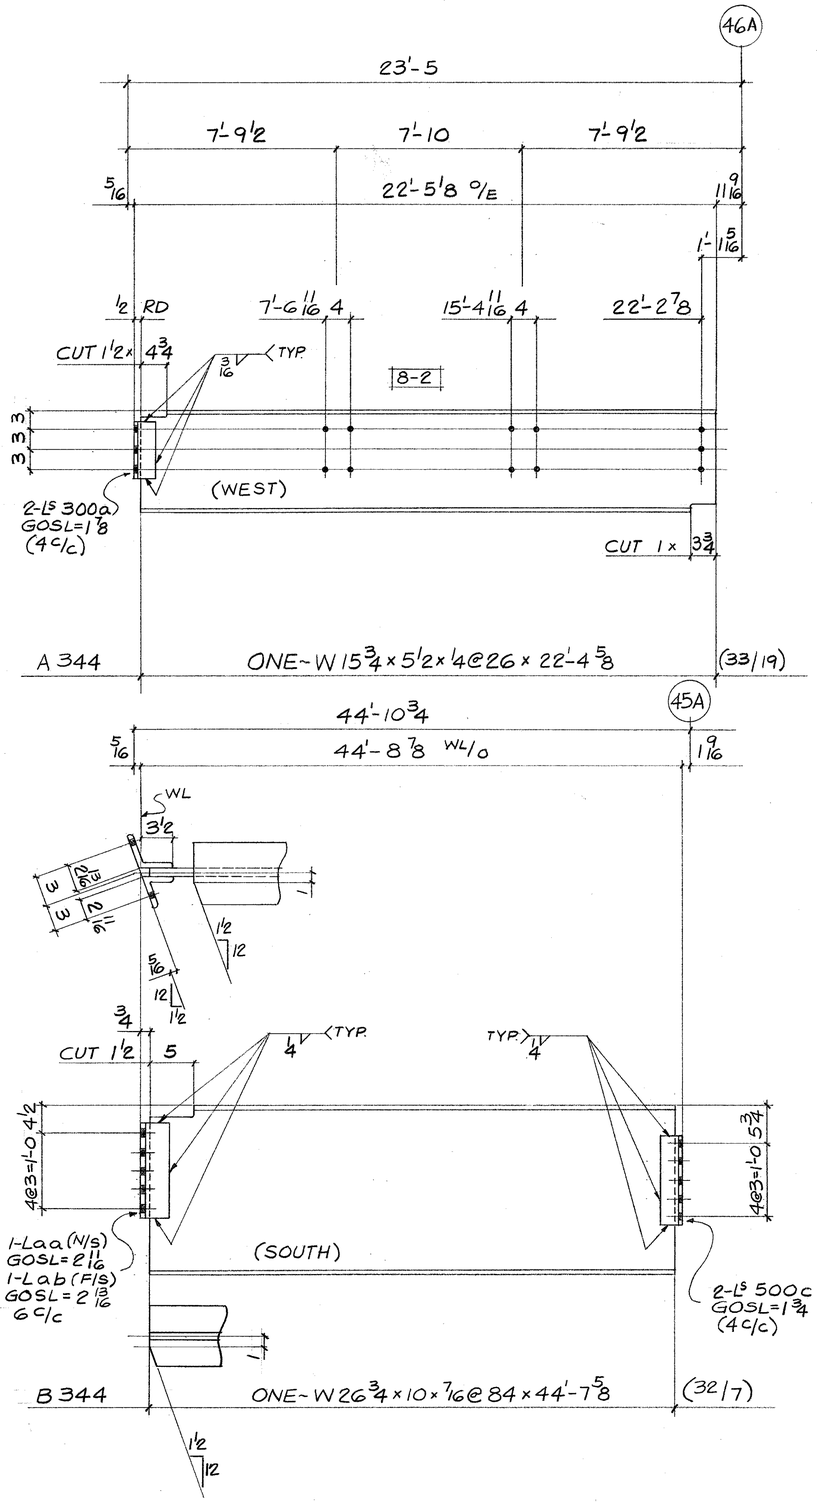
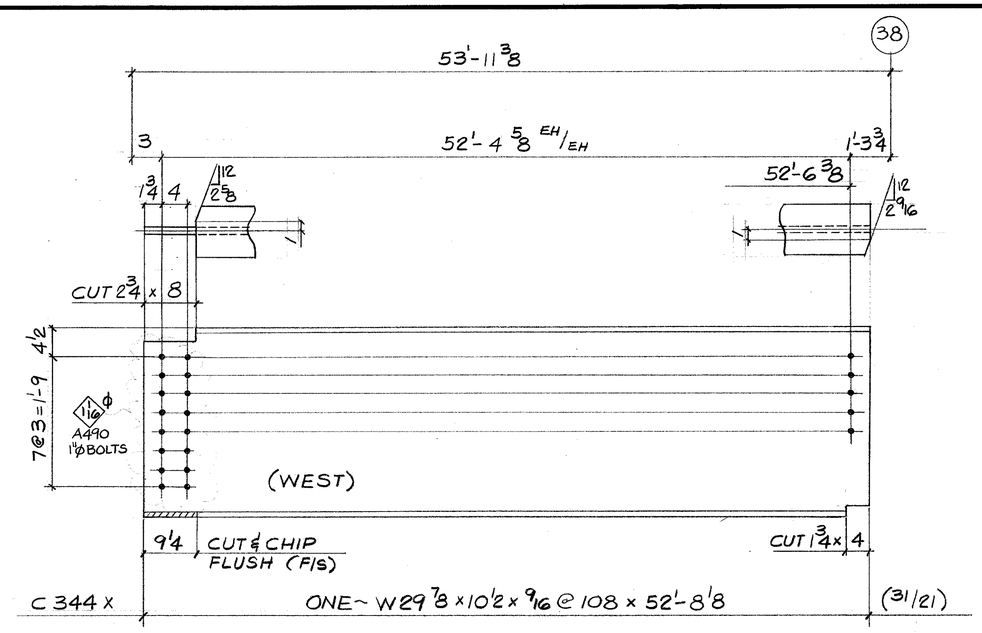
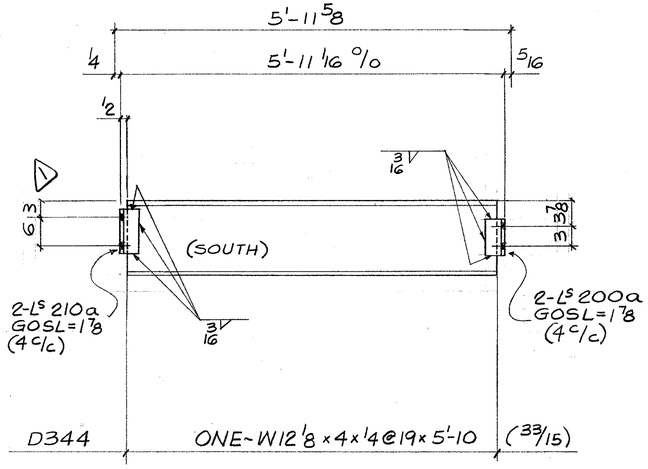



FIELD BOLTS
8-7/8ϕ x A325 x 2

DET. MAT'L G40.21 44W
WELD E70 xx
REF. DIAG. E4
PAINT: NONE U/N

## BILL OF MATERIAL

| LINE | COST | COMMX SHIP DIVN. | PIECE MARKS MAIN MAT'L. | PIECE MARKS DETAIL MAT'L. | NO. OF PIECES | MATERIAL DESCRIPTION PL | WIDTH Inch | WIDTH 16th | X PLATE ONLY | THK. In. | THK. 16th | GRADE CODE | DSOR | FINISHED LENGTH Feet | FINISHED LENGTH In. | FINISHED LENGTH 16th | PAGE | LINE | REMARKS |
|---|---|---|---|---|---|---|---|---|---|---|---|---|---|---|---|---|---|---|---|
| 01 | | | | F001 | | | | | | | | | | | | | | | |
| 02 | | | | | | | | | | | | | | | | | | | |
| 03 | | | | 300A | 2 | | | L | 3x3x5/16 | | | 44W | | 0 | 8 | 8 | | | |
| 04 | | | | | | | | | | | | | | | | | | | |
| 05 | | | | | 1 | IF | | 3/16 | | | | | | 2 | 3 | 0 | | | |
| 06 | | | | | | | | | | | | | | | | | | | |
| 07 | | 0039 | A344 | | 1 | | | W | 16x26 | | | A572 GR 50 | | 22 | 4 | 10 | 33 | 19 | |
| 08 | | | | | | | | | | | | | | | | | | | |
| 09 | | | | F001 | | | | | | | | | | | | | | | |
| 10 | | | | | | | | | | | | | | | | | | | |
| 11 | | | | 500C | 2 | | | L | 3x3x5/16 | | | 44W | | 1 | 2 | 8 | | | |
| 12 | | | | AA | 1 | | | L | 4x3 1/2x5/16 | | | 44W | | 1 | 2 | 8 | | | BENT |
| 13 | | | | AB | 1 | | | L | 4x3 1/2x5/16 | | | 44W | | 1 | 2 | 8 | | | BENT |
| 14 | | | | | | | | | | | | | | | | | | | |
| 15 | | | | | 1 | IF | | 1/4 | | | | | | 6 | 7 | 0 | | | |
| 16 | | | | | | | | | | | | | | | | | | | |
| 17 | | 0029 | B344 | | 1 | | | W | 27x84 | | | A572 GR 50 | | 44 | 7 | 10 | 32 | 7 | |
| 18 | | | | | | | | | | | | | | | | | | | |
| 19 | | | | MARK | | | | | | | | | | | | | | | |
| 20 | | 0033 | C344X | | 1 | | | W | 30x108 | | | A572 GR 50 | | 52 | 8 | 2 | 31 | 21 | |
| 21 | | | | | | | | | | | | | | | | | | | |
| 22 | | | | F001 | | | | | | | | | | | | | | | |
| 23 | | | | 210A | 2 | | | L | 3x3x5/16 | | | 44W | | 0 | 8 | 8 | | | |
| 24 | | | | 200A | 2 | | | L | 3x3x5/16 | | | 44W | | 0 | 5 | 8 | | | |
| 25 | | | | | | | | | | | | | | | | | | | |
| 26 | | | TOTAL | | | | | | TOTAL | | | | | | | | | | 1 OF 2 |
| 01 | | | | | 1 | IF | | 3/16 | | | | | | 4 | 0 | 0 | | | |
| 02 | | | | | | | | | | | | | | | | | | | |
| 03 | | 0038 | D344 | | 1 | | | W | 12 x 19 | | | A572 GR 50 | | 5 | 10 | 0 | 33 | 15 | |
| 04 | | | | | | | | | | | | | | | | | | | |
| 05 | | | | | | | | | | | | | | | | | | | |
| 24 | | | | | | | | | | | | | | | | | | | MARCH 2/85 FR FEB. 28/85 |
| 25 | | | | | | | | | | | | | | | | | | | |
| 26 | | | TOTAL | | 20 | | | | TOTAL | | | | | 138 | | | | | 2 OF 2 |

IMPERIAL

| REV. | DATE | BY | SPEC. | HOLES | FINISH |
|---|---|---|---|---|---|
| 1 | MARCH 2 | FR | A572 GR 50 U/N | 15/16 ϕ U.N. | |
| 2 | DATE | BY | | | |
| 3 | DATE | BY | | | |

**FRANKEL STEEL LIMITED**
220 ATTWELL DRIVE, UNIT 1, REXDALE, ONTARIO M9W 5B2

| MADE | DATE | SQUAD | PROJECT | CONTRACT | DWG.No. |
|---|---|---|---|---|---|
| 27 RC | JAN. 85 | FR | 7 WORLD TRADE CENTER | 84-15 | 344 |
| CHK'D. 28 WAD | DATE FEB/85 | | DETAIL: 4TH FLOOR BEAMS | | |