

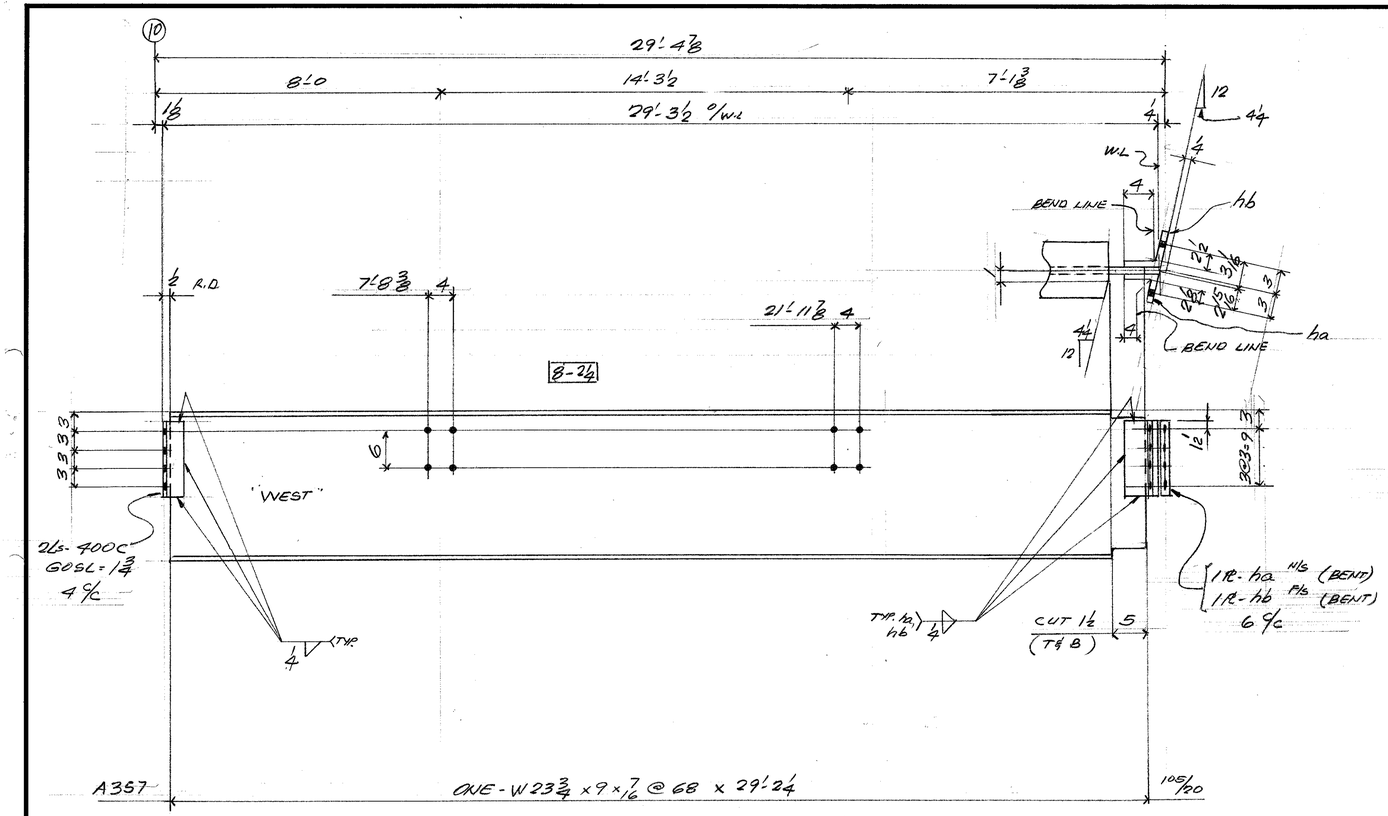


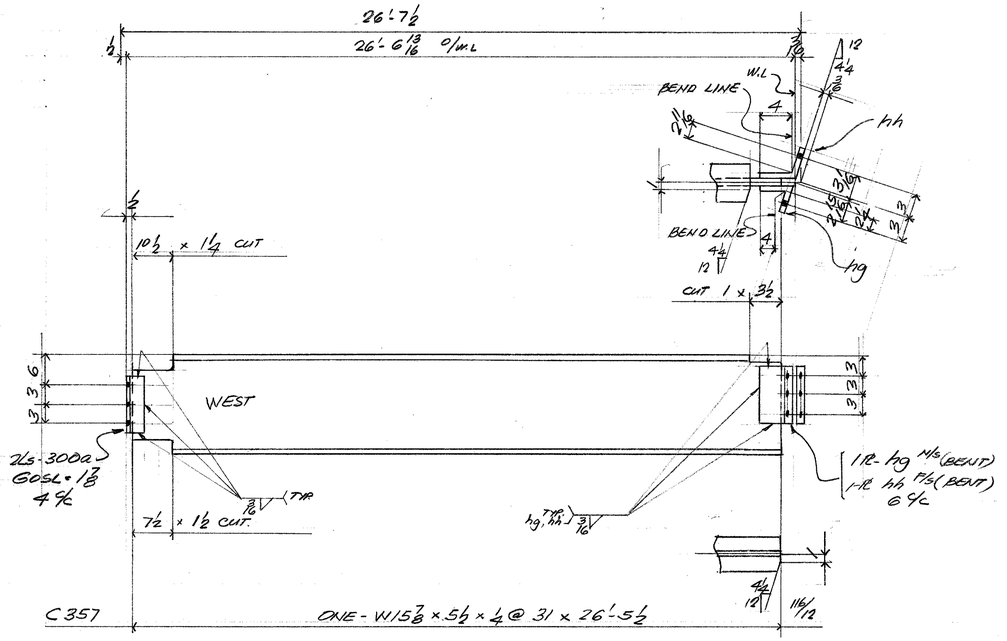

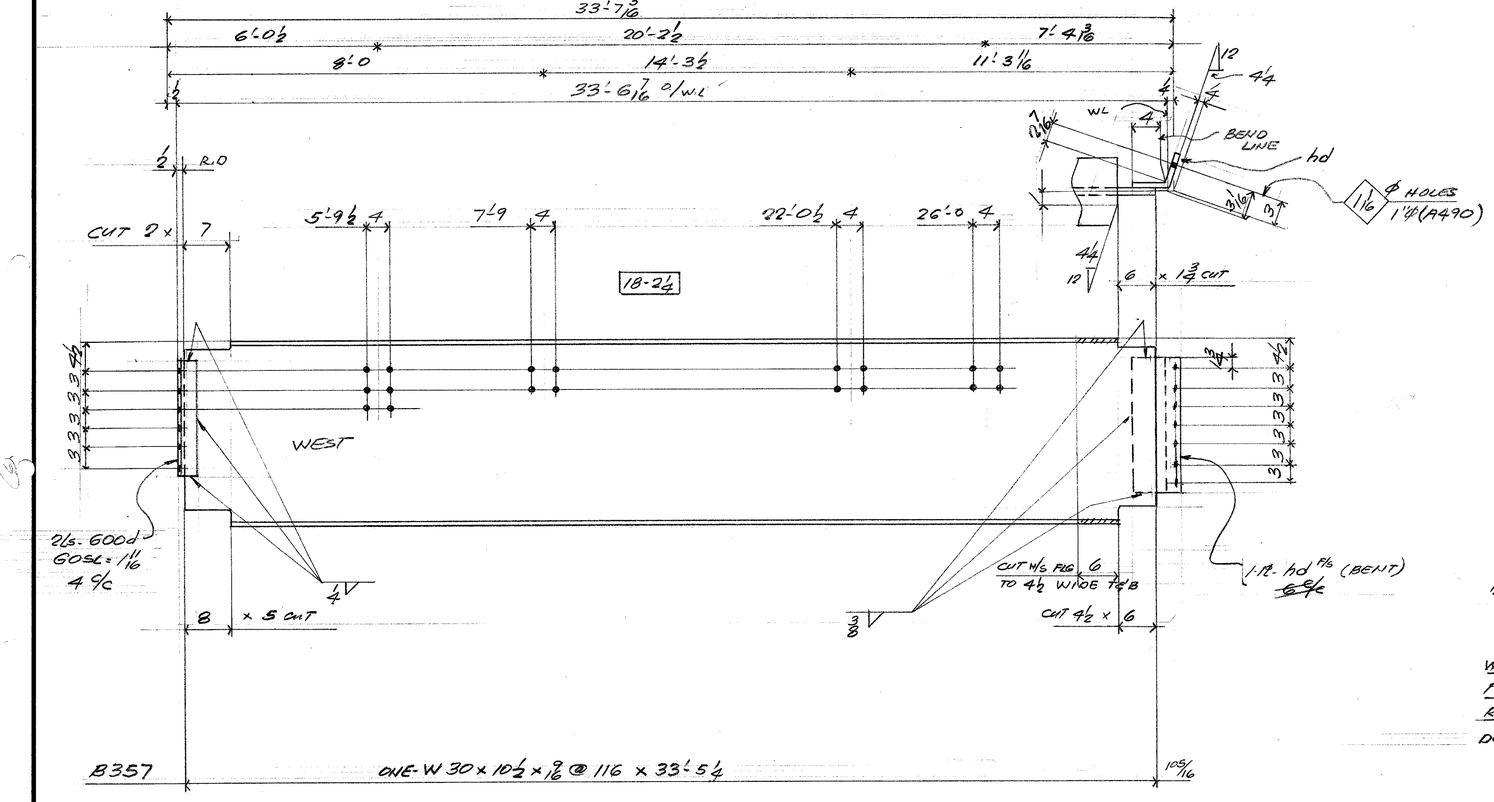

FIELD BOLTS:
26 - ⅞ϕ A325F x 2¼

WELD: E70XX
PAINT: NONE
REF. DIAG. E4
DETAIL MATL. G40.21-44W

BILL OF MATERIAL

LINE	COD'D	COMM'X SHIP DIVN.	PIECE MARKS MAIN MAT'L.	PIECE MARKS DETAIL MAT'L.	NO. OF PIECES	MATERIAL DESCRIPTION PL	WIDTH Inch	WIDTH 16th	X PLATE ONLY	THK. In.	THK. 16th	GRADE CODE	DOOR	FINISHED LENGTH Feet	FINISHED LENGTH In.	FINISHED LENGTH 16th	PAGE	LINE	REMARKS
01				F001															
02																			
03				HA	1	PL	7	10	x	0	6	44W		1	0	0			BENT
04				HB	1	PL	8	0	x	0	6	44W		1	0	0			BENT
05																			
06																			
07				400C	2	L	3	x 3 x	1/2			44W		0	11	8			
08																			
09																			
10					1	IF	1/4								5	9	0			
11																			
12		0036	A357		1	W	24	x 68				A572 GR50		29	2	4	105	20	
13																			
14																			
15				F001															
16																			
17																			
18				HD	1	PL	8	4	x		0 8	44W		1	9	8			BENT
19																			
20																			
21				600D	2	L	3	x 3 x	5/16			44W		1	5	8			
22																			
23					1	IF	3/8							2	6	0			
24					1	IF	1/4							3	9	0			
25		0036	B357		1	W	30	x 116				A572 GR50		33	5	4	105	16	
26			TOTAL											TOTAL					1 OF 2
01				F001															
02																			
03				HG	1	PL	7	1/2	x	0	6	44W		0	8	8			BENT
04				HH	1	PL	8	4	x	0	6	44W		0	8	8			BENT
05																			
06																			
07				300A	2	L	3	x 3 x	5/16			44W		0	8	8			
08																			
09																			
10					1	IF	3/16								4	7	0		
11																			
12																			
13		0036	C357		1	W	16	x 31				A572 GR50		26	5	8	116	12	
14																			
15																			
26			TOTAL		21									TOTAL			106		2 OF 2

MAR 18/85

REV.			
1	DATE	BY	
2	DATE	BY	
3	DATE	BY	

SPEC. A572 GR 50 M/N
HOLES 1⅛ϕ M/N
FINISH

FRANKEL STEEL LIMITED
220 ATTWELL DRIVE, UNIT 1, REXDALE, ONTARIO M9W 5B2

MADE	DATE	SQUAD	PROJECT	CONTRACT	DWG.No.
27 EV	JAN 83	F.R.	7 WORLD TRADE CENTER	84-15	357
CHK'D. 28 WAD	DATE MAR/85		DETAIL: BEAMS @ 4TH FLR. ELEV. 348'-0		