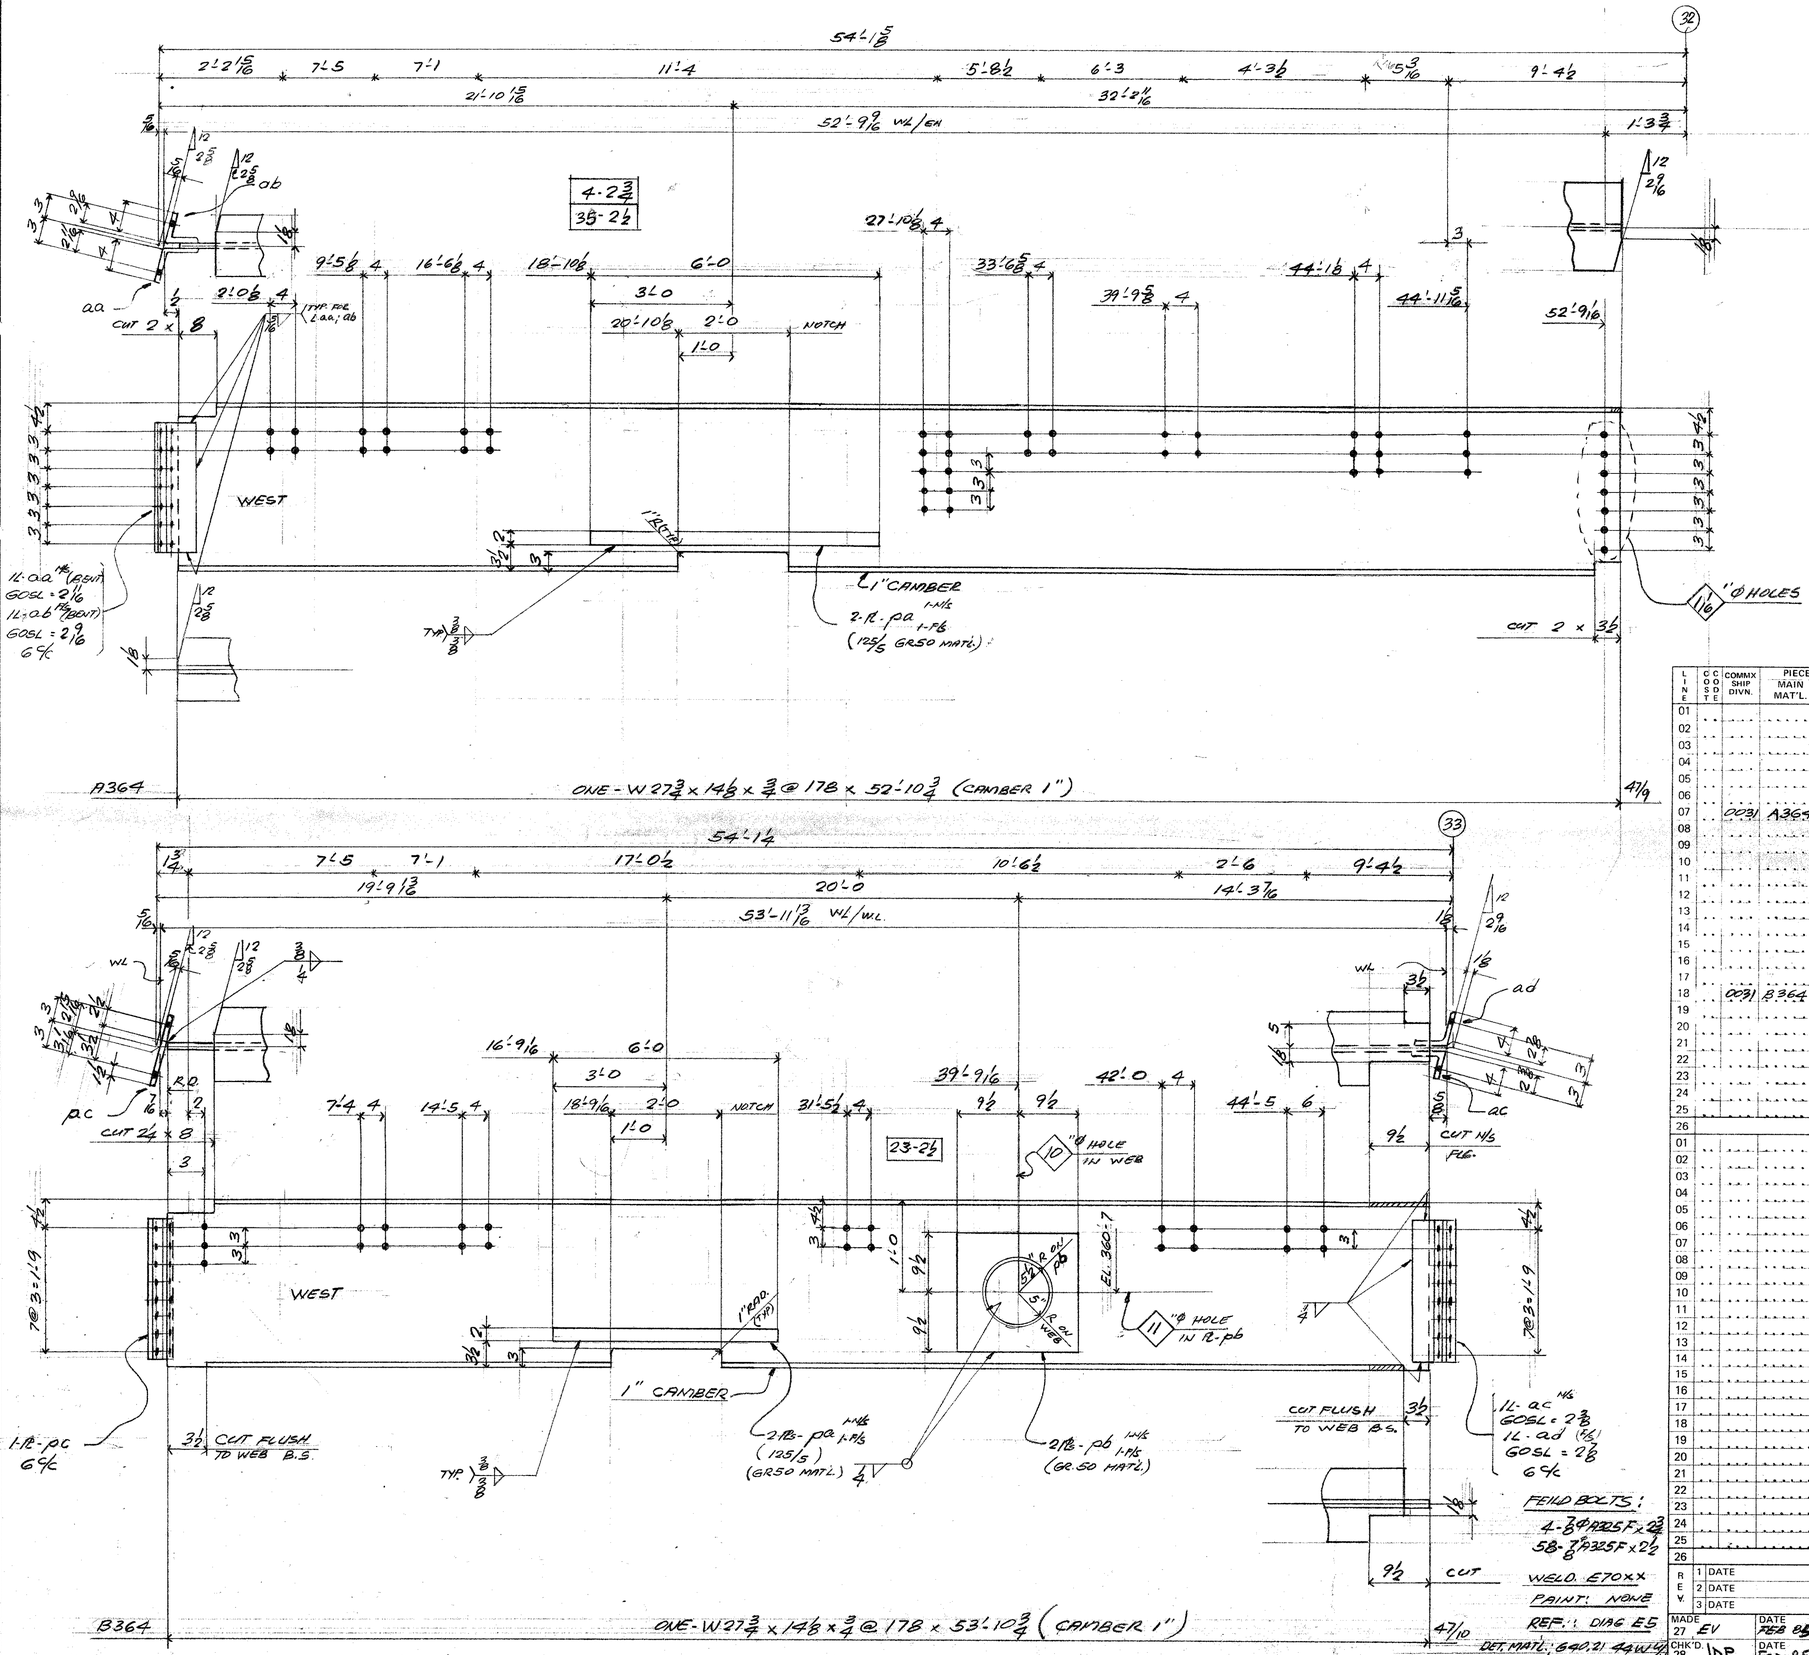


BILL OF MATERIAL

LINE	COST	COMMX SHIP DIVN.	PIECE MARKS MAIN MAT'L.	PIECE MARKS DETAIL MAT'L.	NO. OF PIECES	MATERIAL DESCRIPTION PL	WIDTH Inch	WIDTH 16th	X PLATE ONLY	THK. In.	THK. 16th	GRADE CODE	DOOR	FINISHED LENGTH Feet	FINISHED LENGTH In.	FINISHED LENGTH 16th	PAGE	LINE	REMARKS
01				FOD1															
02				PA	2	PL	6	12		2	0	A572 GR50		6	0	0/25	5		
03				AA	1	L	4	x 3 x 3/8				44W		1	8	8			BENT
04				AB	1	L	4	x 3 x 3/8				44W		1	8	8			BENT
05					1	IF		1/2						5	3	0			
06					1	IF		3/8						24	0	0			
07	0031	A364			1	W	27	x 178				A572GR50		52	10	12	47	9	
08																			
09				FOD1															
10				PA	2	PL	6	12		2	0	A572GR50		6	0	0/25	5		
11				PB	2	PL	19	0		0	8	A572GR50		1	7	0			
12				PC	1	PL	9	0		0	6	44W		2	0	0			
13																			
14				AC	1	L	4	x 3 x 5/16				44W		1	11	8			BENT
15				AD	1	L	4	x 3 x 5/16				44W		1	11	8			BENT
16					1	IF		1/2						25	6	0			
17					1	IF		3/8						26	0	0			
18	0031	B364			1	W	27	x 178				A572GR50		53	10	14	47	10	
19																			
20																			
21																			
22																			
23																			
24																			
25																			
26			TOTAL		19				TOTAL					204					1 OF 1

REV.			
1	DATE	BY	
2	DATE	BY	
3	DATE	BY	

SPEC. A572 GR 50
HOLES 13/16 ϕ U/N
FINISH

MADE 27 EV — DATE FEB 85 — SQUAD F.R.
CHK'D 28 JDP — DATE FEB 85

FRANKEL STEEL LIMITED
220 ATTWELL DRIVE, UNIT 1, REXDALE, ONTARIO M9W 5B2

PROJECT: 7 WORLD TRADE CENTER
DETAIL: BEAMS @ 5TH FLOOR

CONTRACT 84-15
DWG.No. 364

Mar 11/85