
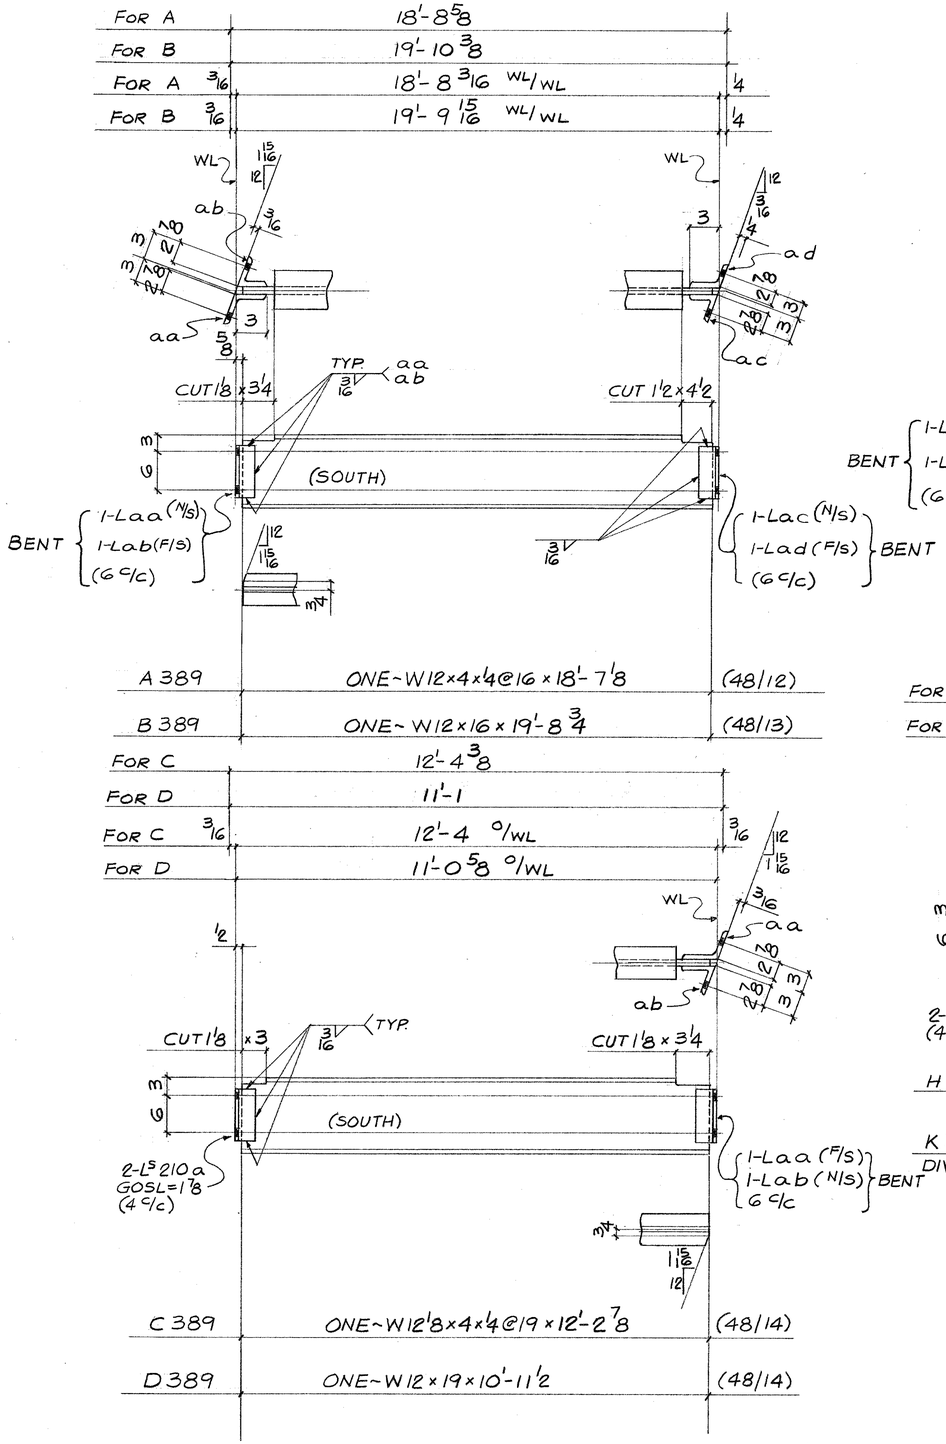


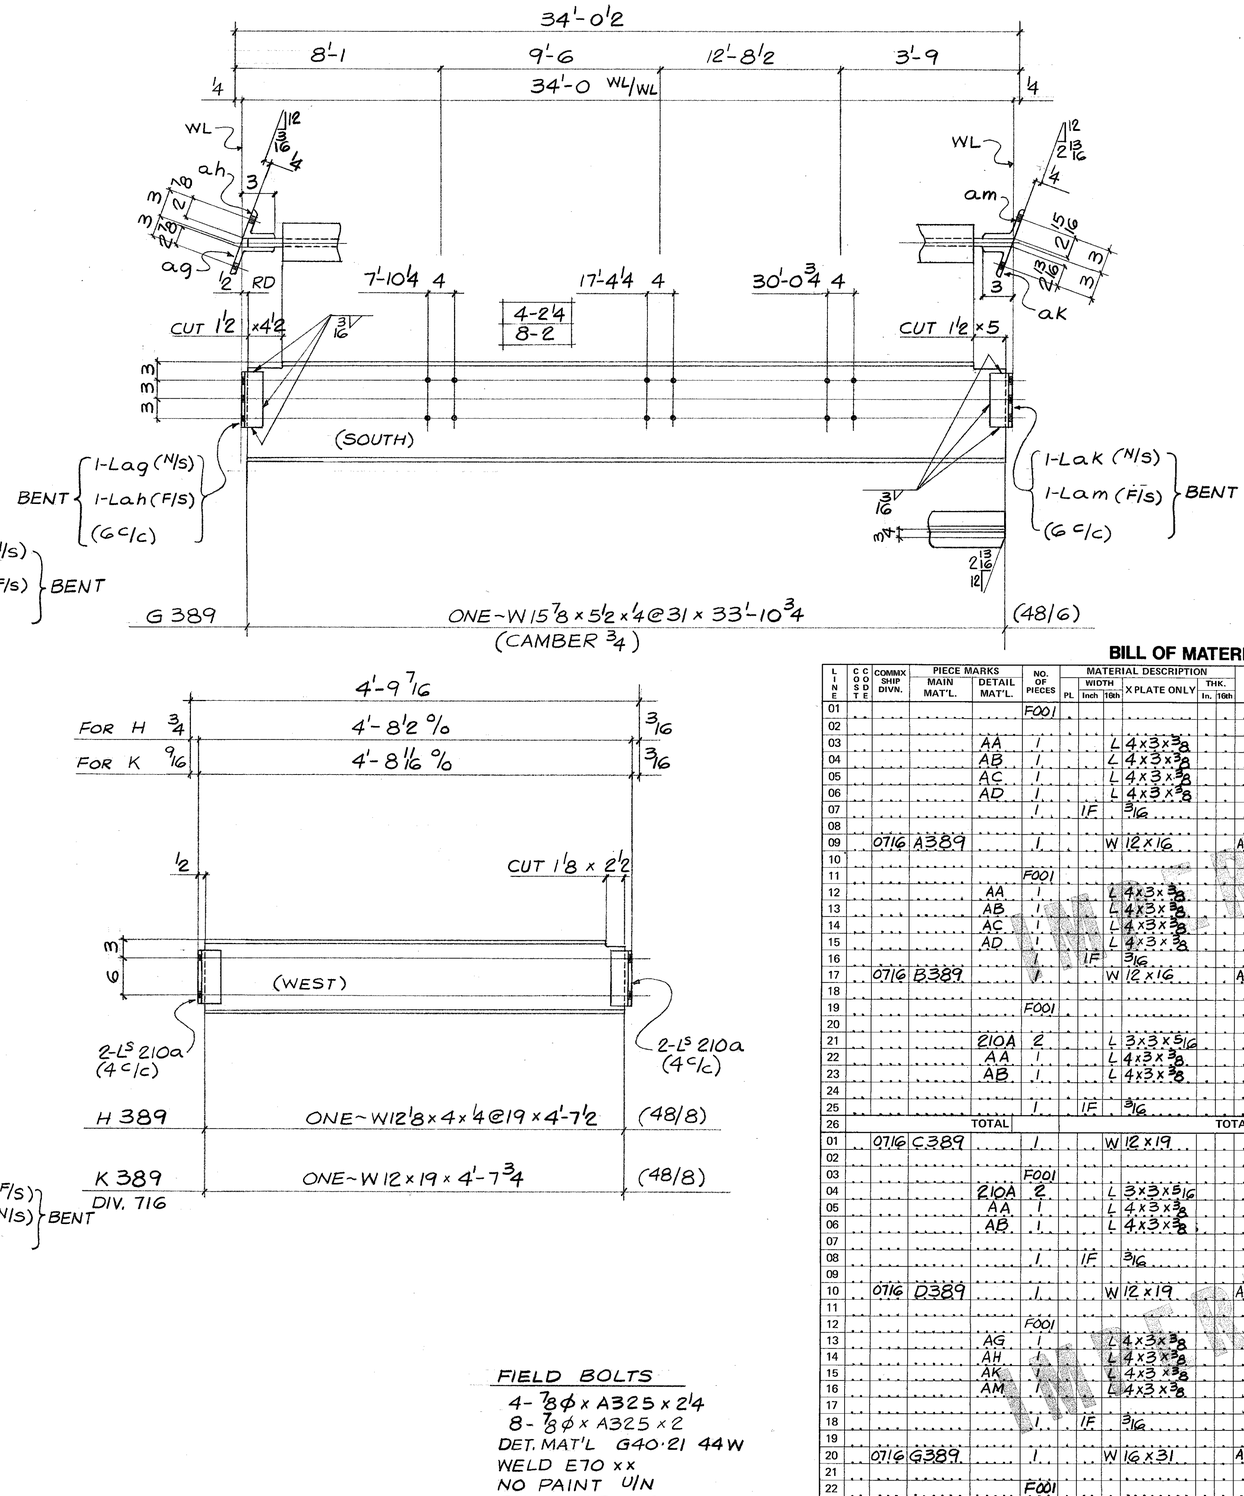

FIELD BOLTS

4- 7/8ϕ x A325 x 2 1/4
8- 7/8ϕ x A325 x 2
DET. MAT'L G40.21 44W
WELD E70 xx
NO PAINT U/N
REF. DIAG. EG

BILL OF MATERIAL

LINE	COST CODE	COMMX SHIP DIVN.	PIECE MARKS MAIN MAT'L.	PIECE MARKS DETAIL MAT'L.	NO. OF PIECES	MATERIAL DESCRIPTION PL	WIDTH Inch	WIDTH 16th	X PLATE ONLY	THK. In.	THK. 16th	GRADE CODE	DOOR	FINISHED LENGTH Feet	FINISHED LENGTH In.	FINISHED LENGTH 16th	PAGE	LINE	REMARKS
01					F001														
02																			
03				AA	1				L 4x3x3/8			44W		0	8	8			BENT
04				AB	1				L 4x3x3/8					0	8	8			
05				AC	1				L 4x3x3/8					0	8	8			
06				AD	1				L 4x3x3/8					0	8	8			
07					1	IF	3/16							4	6	0			
08																			
09		0716	A389		1				W 12x16			A572GR50		18	7	2	48	12	
10																			
11					F001														
12				AA	1				L 4x3x3/8			44W		0	8	8			BENT
13				AB	1				L 4x3x3/8					0	8	8			
14				AC	1				L 4x3x3/8					0	8	8			
15				AD	1				L 4x3x3/8					0	8	8			
16					1	IF	3/16							4	6	0			
17		0716	B389		1				W 12x16			A572GR50		19	8	12	48	13	
18																			
19					F001														
20																			
21				210A	2				L 3x3x5/16			44W		0	8	8			
22				AA	1				L 4x3x3/8					0	8	8			BENT
23				AB	1				L 4x3x3/8					0	8	8			BENT
24																			
25					1	IF	3/16							4	6	0			
26			TOTAL				TOTAL												1 OF 3
01		0716	C389		1				W 12x19					12	2	14	48	14	
02																			
03					F001														
04				210A	2				L 3x3x5/16			44W		0	8	8			
05				AA	1				L 4x3x3/8					0	8	8			BENT
06				AB	1				L 4x3x3/8					0	8	8			BENT
07																			
08					1	IF	3/16							4	6	0			
09																			
10		0716	D389		1				W 12x19			A572GR50		10	11	8	48	14	
11																			
12					F001														
13				AG	1				L 4x3x3/8			44W		0	8	8			BENT
14				AH	1				L 4x3x3/8					0	8	8			
15				AK	1				L 4x3x3/8					0	8	8			
16				AM	1				L 4x3x3/8					0	8	8			
17																			
18					1	IF	3/16							4	6	0			
19																			
20		0716	G389		1				W 16x31			A572GR50		33	10	12	48	6	
21																			
22					F001														
23				210A	4				L 3x3x5/16			44W		0	8	8			
24					1	IF	3/16							4	6	0			
25		0716	H389		1				W 12x19			A572GR50		4	7	8	48	8	mar 86/85
26			TOTAL				TOTAL												2 OF 3

REV.			
1	DATE	BY	
2	DATE	BY	
3	DATE	BY	

SPEC. A572 GR 50 U/N
HOLES 15/16 ϕ
FINISH

FRANKEL STEEL LIMITED
220 ATTWELL DRIVE, UNIT 1, REXDALE, ONTARIO M9W 5B2

MADE 27	DATE	SQUAD	PROJECT	CONTRACT	DWG.No.
RC	FEB '85	FR	7 WORLD TRADE CENTER	84-15	389
CHK'D. 28 WD	DATE MAR/85		DETAIL: 6TH FLOOR BEAMS		