
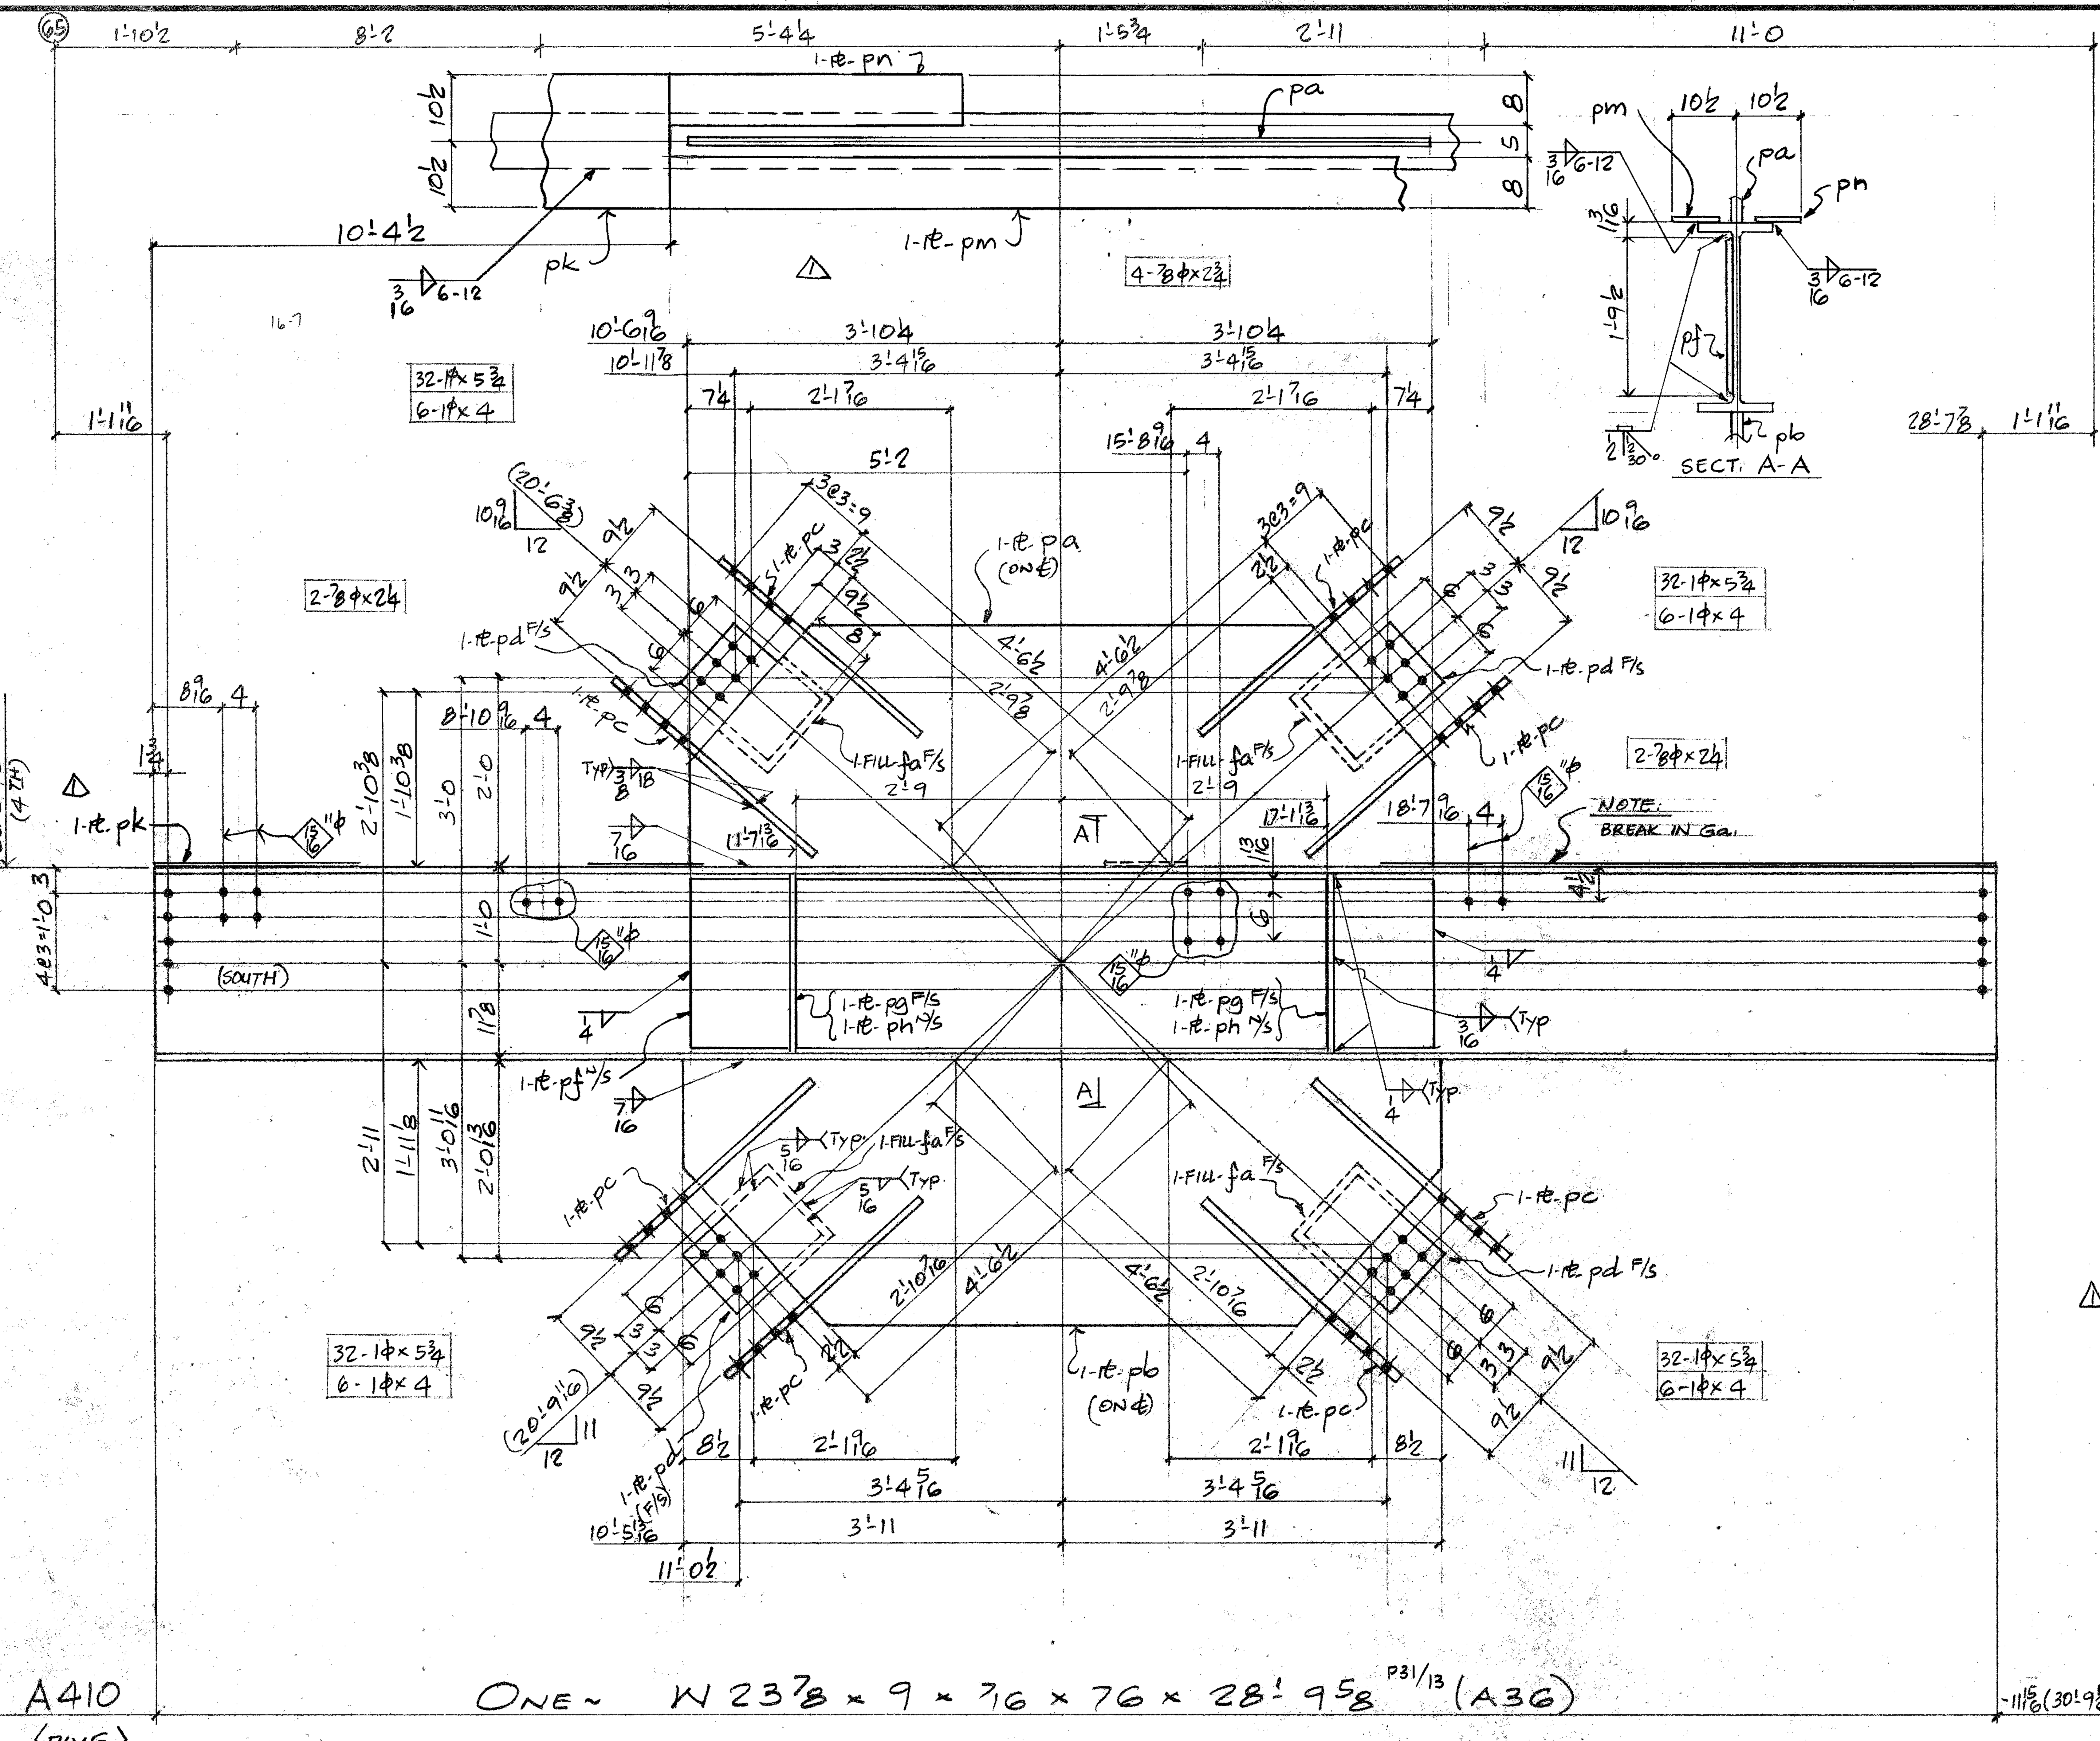


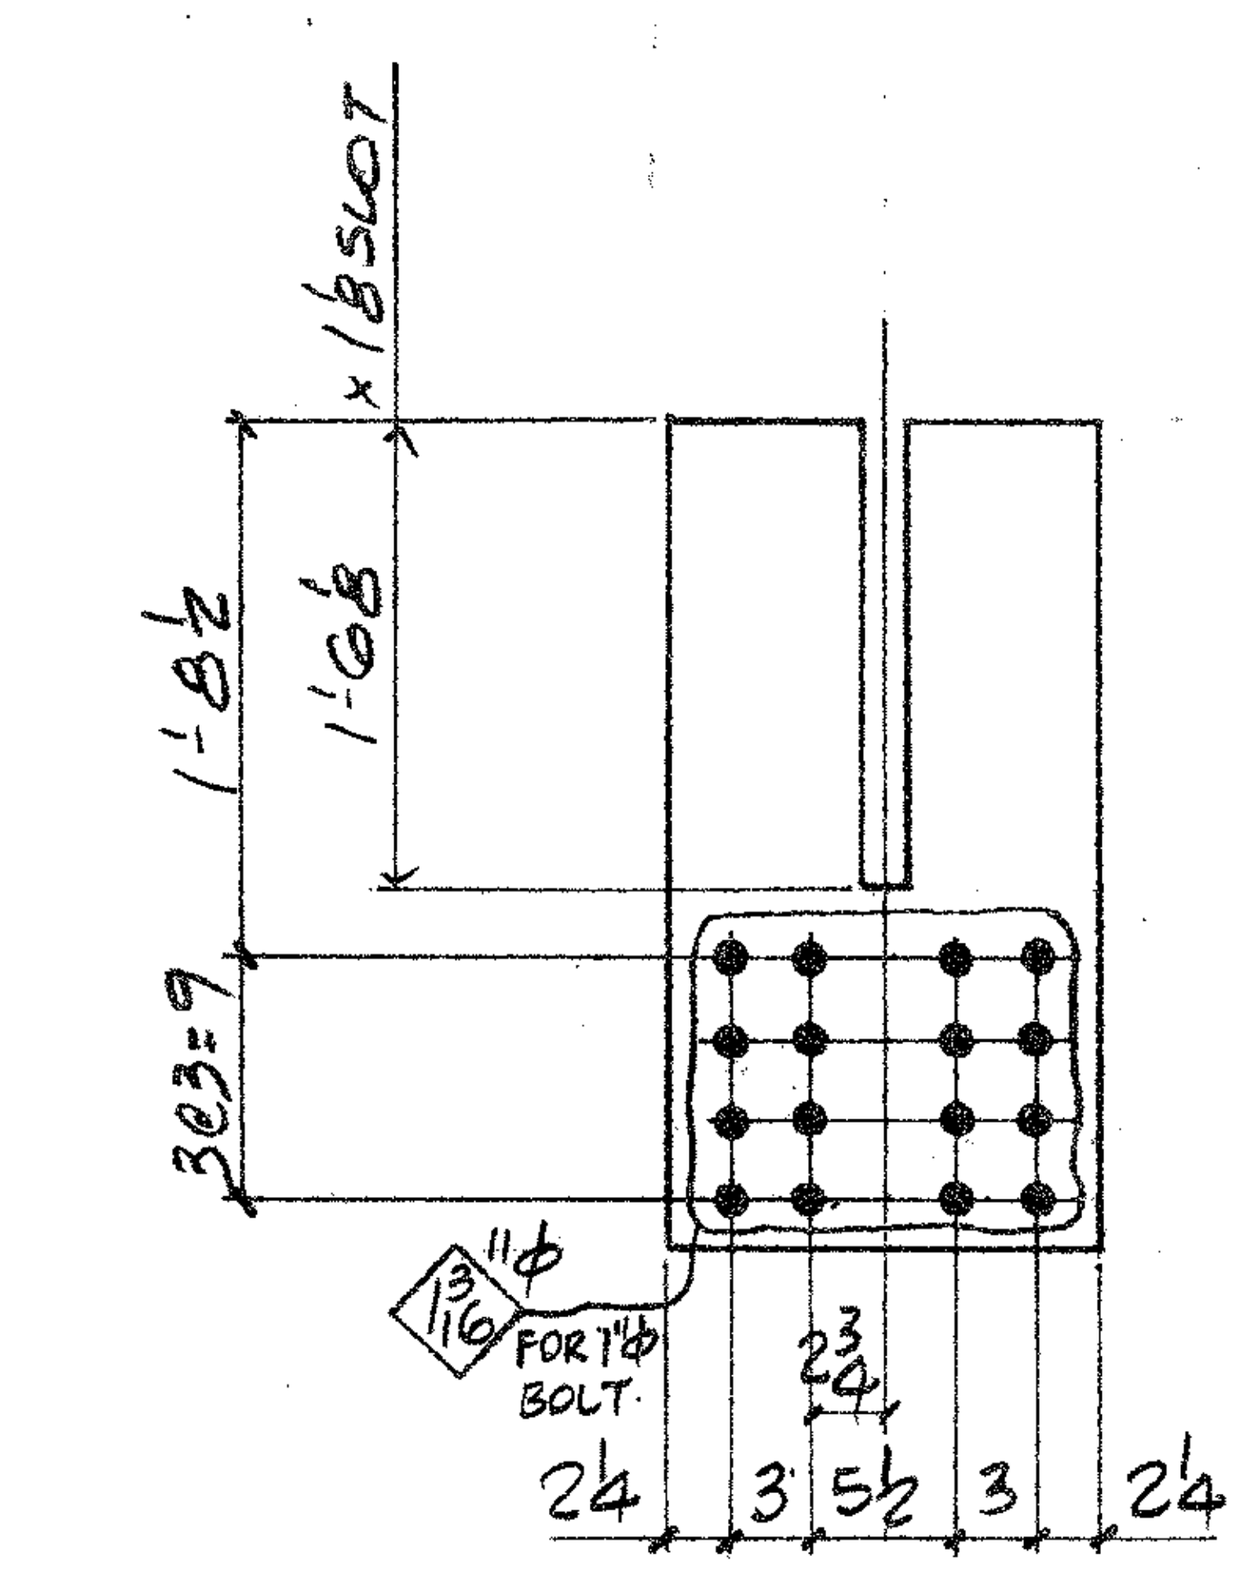

DETAIL of ℞-pc

FIELD BOLTS
8 - ⅞φ A325 × 2¼
4 - ⅞φ A325 × 2¾
24 - 1"φ A490 × 4
128 - 1"φ A490 × 5¾

152 - 1 A325 WASHER

ALL 1φ BOLT TO HAVE 2-WASHERS.
DET. MAT'L: G40.21 GR44W
ELECTRODE: E70xx
REF. DIAG E4, E121

BILL OF MATERIAL

LINE	COST	CODE	COMMX SHIP DIVN.	PIECE MARKS MAIN MAT'L.	DETAIL MAT'L.	NO. OF PIECES	PL	WIDTH Inch	16th	X PLATE ONLY	THK. In.	16th	GRADE CODE	DSOR	FINISHED LENGTH Feet	In.	16th	PAGE	LINE	REMARKS
01						F001														
02																				
03					PA	1	Pl	31	0	×	1	0	44W		7	8	8			
04					PB	1	(	33	0	×	1	0			7	10	0			
05					PC	8		16	0	×	0	14			2	7	8			
06					PD	4		10	0	×	0	8			1	2	8			
07					FA	4	Pl	8	0	×	0	8	44W		1	0	0			
08					PF	1	Pl	21	8	×	0	8			7	8	8			PREP 2E
09					PG	2	Pl	4	4	×	0	8	44W		1	10	8			
10					PH	2	Pl	3	12	×	0	8	44W		1	10	8			
11					PK	1	Pl	21	0	×	0	4	44W		10	4	8			
12					PM	1	Pl	8	0	×	0	4	44W		18	5	2			
13					PN	1	Pl	8	0	×	0	4	44W		4	0	8			
14																				
15																				
16						1		4G	5/8						15	6	0			
17						1		1F	3/16						48	0	0			
18						1		1F	1/4						8	9	0			
19						1		1F	5/16						18	0	0			
20						1		1F	3/8						48	0	0			
21						1		1F	7/16						31	0	0			
22																				
23			0006	A410		1		W 24×76					A36		28	9	10	31	13	
24																				
25																				
26					TOTAL	34					TOTAL				255					1 OF 1
01																				
02																				
24																				MARCH 7/85 R
25																				FEB 27/85
26					TOTAL						TOTAL									

REV.	DATE	BY		
1	DATE 1 MAR 85	BY PBG	SPEC. A36 U/N	FRANKEL STEEL LIMITED
2	DATE	BY	HOLES 1 1/16φ U/N	220 ATTWELL DRIVE, UNIT 1, REXDALE, ONTARIO M9W 5B2
3	DATE	BY	FINISH	

MADE 27	DATE	SQUAD	PROJECT	CONTRACT	DWG.No.
PBG	FEB '84	FR	PROJECT: 7 WORLD TRADE CENTER	84-15	410
CHK'D. 28 ACS	DATE		DETAIL: WIND GIRDER (4TH FLOOR)		