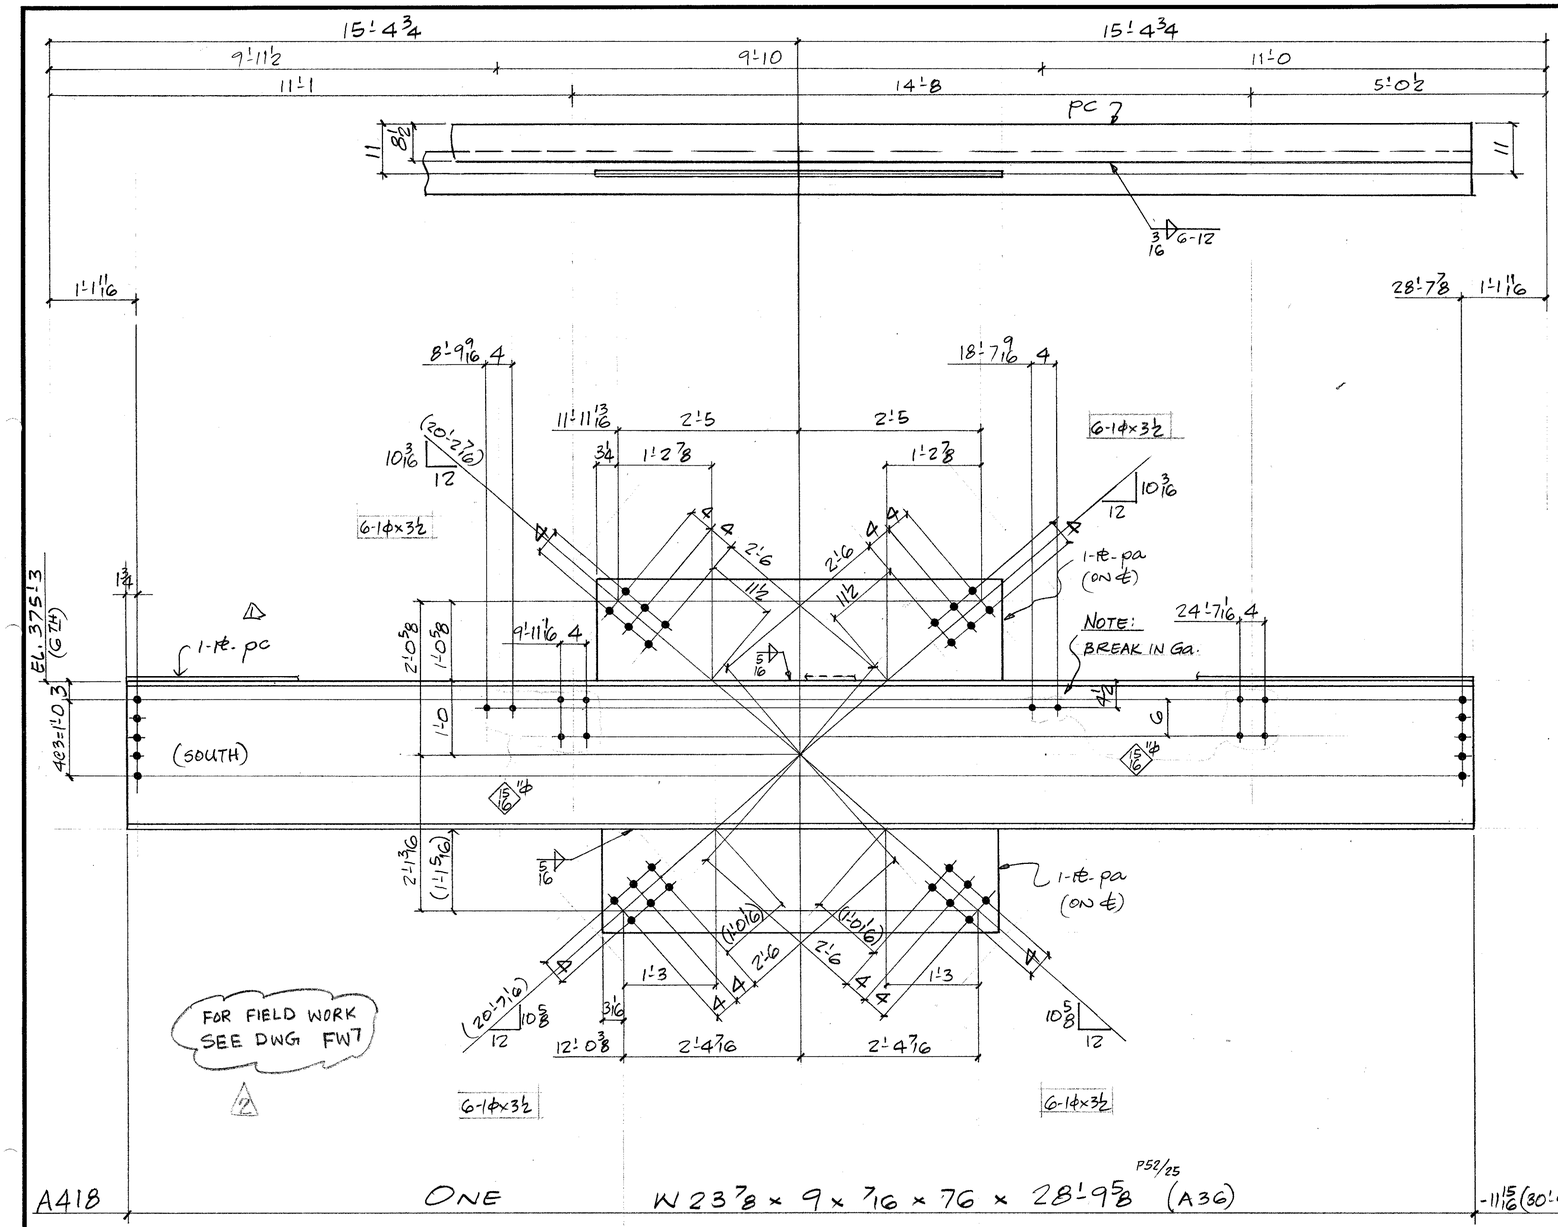


A418 ONE W 23 7/8 x 9 x 7/16 x 76 x 28'-9 5/8 P52/25 (A36) -11 15/16 (30'-9 1/2) -11 15/16

(DIV. 0708)

FIELD BOLTS.

12 - 7/8 ℄ A325 x 2 1/4

24 - 1 ℄ A490 x 3 1/2

24 - 1 - A325 WASHERS.

ALL 1℄ BOLT TO HAVE 2 WASHERS.
DET. MAT'L: G40.21-44W
ELECTRODES: E70XX
REF. DIAG. E6, E12.1

FIELD WORK NOTE ADDED

BILL OF MATERIAL

LINE	CODE	COMMX SHIP DIVN.	PIECE MARKS MAIN MAT'L.	PIECE MARKS DETAIL MAT'L.	NO. OF PIECES	MATERIAL DESCRIPTION PL	WIDTH Inch	WIDTH 16th	X PLATE ONLY	THK. In.	THK. 16th	GRADE CODE	DSOR	FINISHED LENGTH Feet	FINISHED LENGTH In.	FINISHED LENGTH 16th	PAGE	LINE	REMARKS
01					FOO1														
02																			
03				PA	1	PL	16	0	x	0	12	44W		5	4	8			
04				PB	1	PL	16	12	x	0	12	44W		5	3	0			
05				PC	1	PL	8	8	x	4		44W		28	9	10			
06					1		IF	5/16						21	3	0			
07					1		IF	3/16						29	0	0			
08																			
09	0708	A418			1	W	24	x 76				A36		28	9	10	52	25	
10																			
11																			
26			TOTAL		7							TOTAL		116					1 OF 1

01																			
02																			
26			TOTAL									TOTAL							

MARCH 7/85 R
FEB. 26/85

REV.	DATE	BY	
1	DATE 1 MAR 85	BY PBG	SPEC. A36 U/N
2	DATE APR. 27/85	BY H SS	HOLES 1/16 ℄ U/N
3	DATE	BY	FINISH

FRANKEL STEEL LIMITED
220 ATTWELL DRIVE, UNIT 1, REXDALE, ONTARIO M9W 5B2

MADE 27	DATE	SQUAD
PBG	FEB '85	FR.
CHK'D. 28 ACS	DATE ✓	

PROJECT: 7 WORLD TRADE CENTER
DETAIL: WIND GIRDER (6TH FLOOR)
CONTRACT 84-15
DWG.No. 418