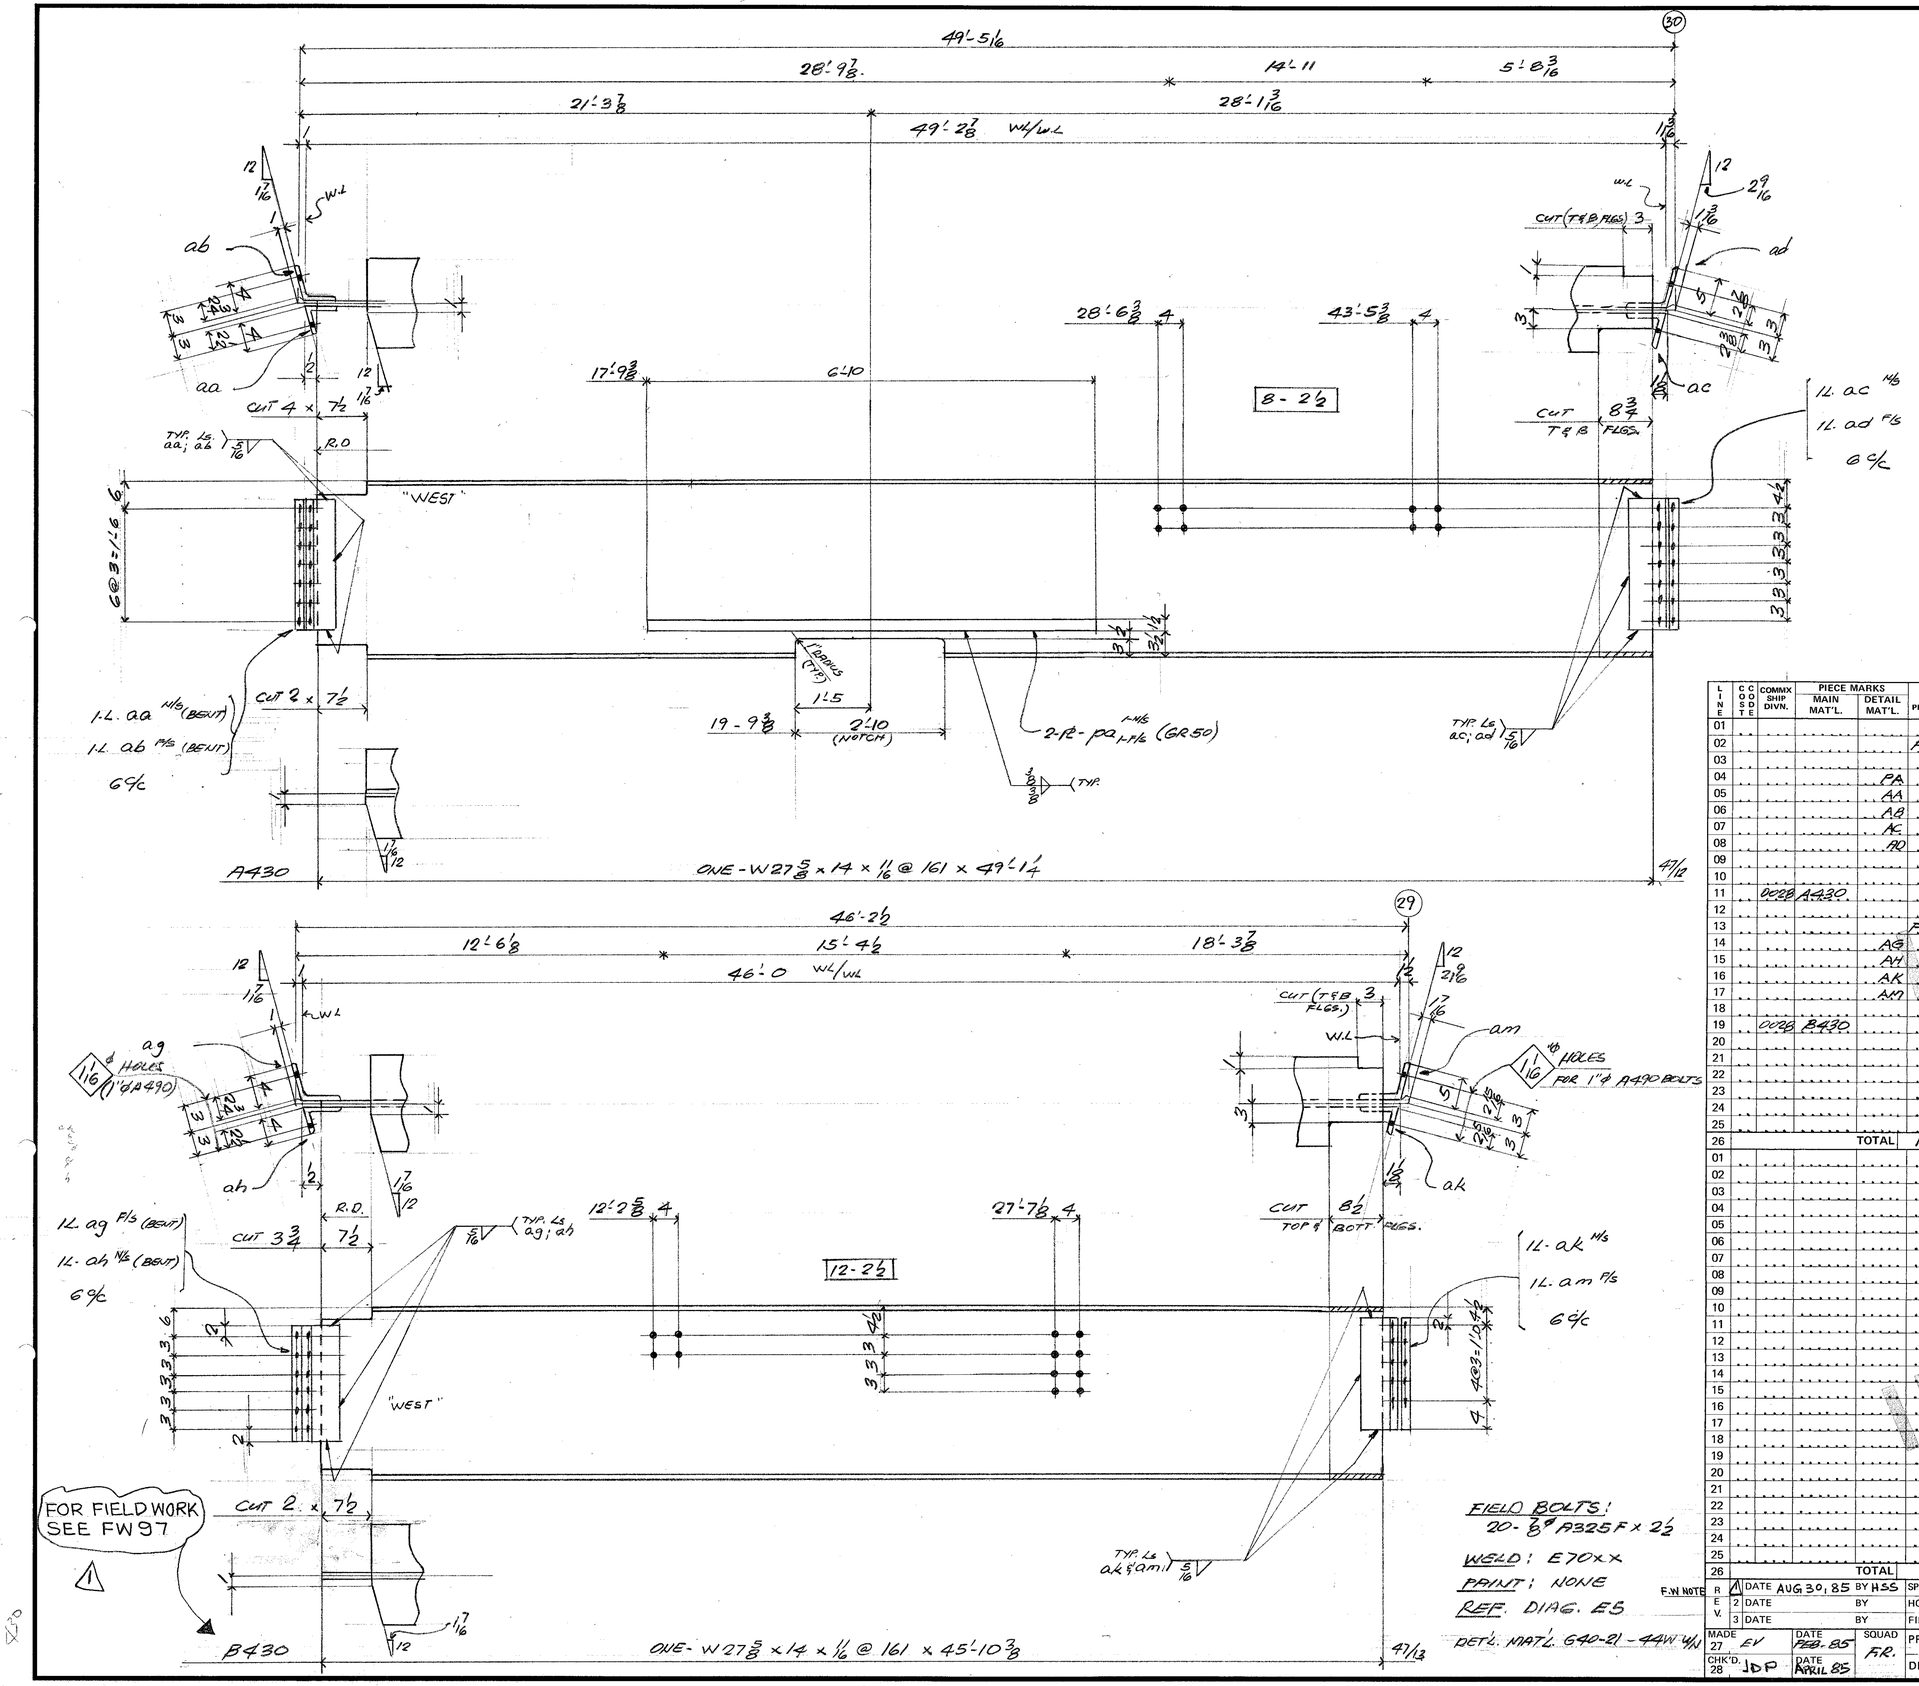


BILL OF MATERIAL

LINE	CODE	COMMX SHIP DIVN.	PIECE MARKS MAIN MAT'L.	PIECE MARKS DETAIL MAT'L.	NO. OF PIECES	MATERIAL DESCRIPTION PL.	WIDTH Inch	WIDTH 16th	X PLATE ONLY	THK. In.	THK. 16th	GRADE CODE	DSOR	FINISHED LENGTH Feet	FINISHED LENGTH In.	FINISHED LENGTH 16th	PAGE	LINE	REMARKS
01																			
02					FOD1														
03																			
04				PA	2		6	12	X		1	8	A572 GR50		6	10	0	125	6
05				AA	1	L	4		x 3 x 3/8				44W		1	8	8		
06				AB	1	L	4		x 3 x 3/8				44W		1	8	8		
07				AC	1	L	4		x 4 x 3/8				44W		1	8	8		
08				AD	1	L	5		x 5 x 3/8				44W		1	8	8		
09					1	IF		7/16							8	6	3		
10					1	IF		3/8							27	4	0		
11		0028	A430		1	W	27	x 161					A572 GR50		49	1	4	47	12
12																			
13					FOD1														
14				AG	1	L	4		x 3 x 3/8				44W		1	7	0		
15				AH	1	L	4		x 3 x 3/8				44W		1	7	0		
16				AK	1	L	4		x 4 x 3/8				44W		1	6	0		
17				AM	1	L	5		x 5 x 3/8				44W		1	6	0		
18					1	IF		5/16							8	0	0		
19		0028	B430		1	W	27	x 161					A572 GR50		45	10	6	47	13
20																			
21																			
22																			
23																			
24																			
25																			
26				TOTAL	17				TOTAL						151				
01																			
02																			
26				TOTAL					TOTAL										

F.W NOTE

R E V.	1 DATE AUG 30, 85 BY HSS	SPEC. A572 GR 50	**FRANKEL STEEL LIMITED**		
	2 DATE BY	HOLES 13/16 Ø	220 ATTWELL DRIVE, UNIT 1, REXDALE, ONTARIO M9W 5B2		
	3 DATE BY	FINISH			
MADE 27 EV	DATE FEB. 85	SQUAD F.R.	PROJECT: 7 WORLD TRADE CENTER	CONTRACT 84-15	DWG.No. 430
CHK'D. 28 JDP	DATE APRIL 85		DETAIL: BEAMS @ 5TH FLOOR ELEV. 361'-7		

Apr 4/85