
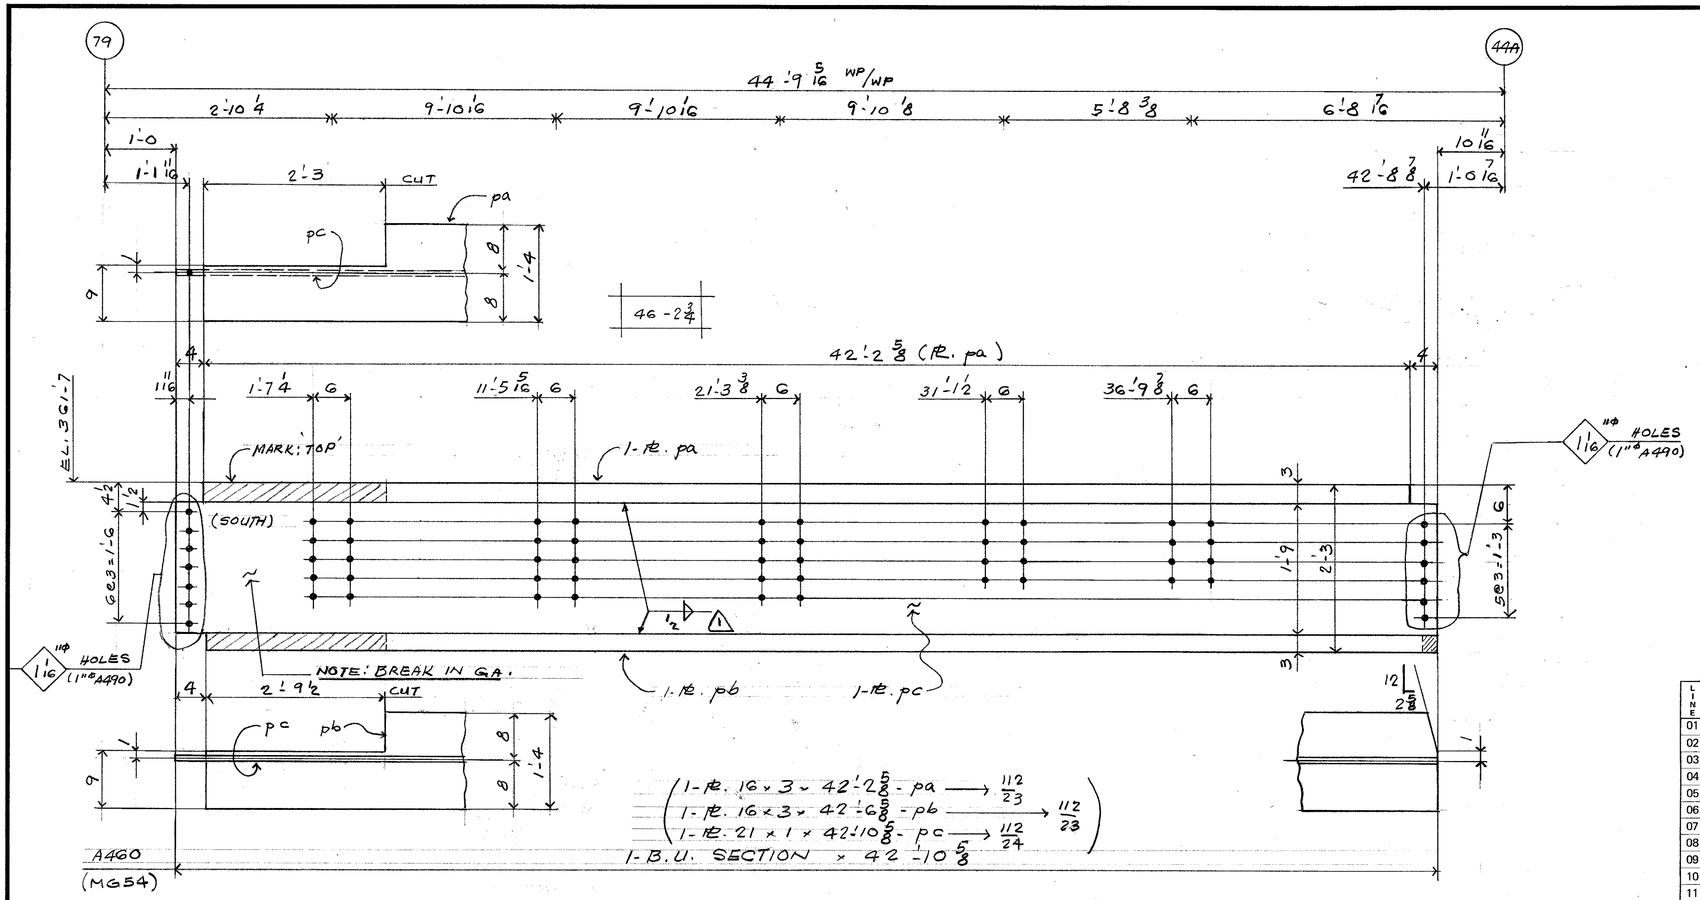


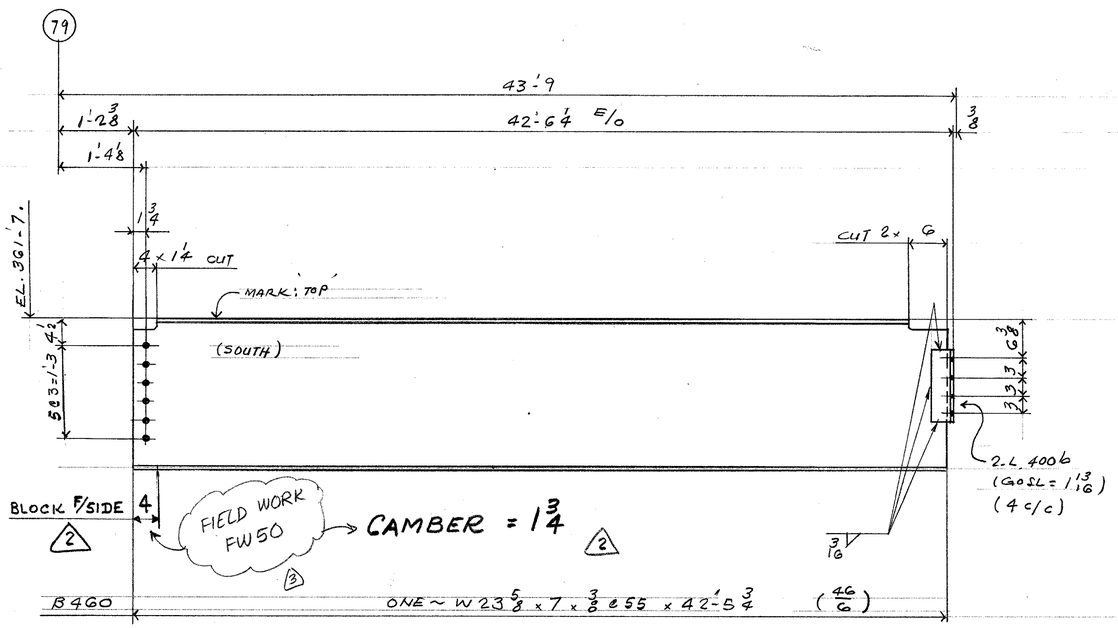

FIELD BOLTS
46-7/8" (A325) x 2 3/4

DETAIL MATERIAL: G40.21 44W
WELD: E70XX ELECTRODES
PAINT: NONE
REF. DIAG. E5

To APP F.W NOTE

BILL OF MATERIAL

LINE	COOSDTE	COMMX SHIP DIVN.	PIECE MARKS MAIN MAT'L.	PIECE MARKS DETAIL MAT'L.	NO. OF PIECES	MATERIAL DESCRIPTION PL	WIDTH Inch	WIDTH 16th	X PLATE ONLY	THK. In.	THK. 16th	GRADE CODE	DOOR	FINISHED LENGTH Feet	FINISHED LENGTH In.	FINISHED LENGTH 16th	PAGE	LINE	REMARKS
01					F001														
02				PA	1	PL	16	0	X	3	0	A572GR42		42	2	10	1	23	
03				PB	1	PL	16	0	X	3	0	A572GR42		42	6	10	1	23	
04				PC	1	PL	21	0	X	1	0	A572GR42		42	10	10	1	24	
05																			
06		0042	A460		1	PIECE 2'-3" x								42	10	10			
07																			
08																			
09																			
10																			
11																			
12					F001														
13				400B	2	L3 x 3 x 5/16						44W		0	11	8			
14					1	PL 13/16								2	6	0			
15		0029	B460		1	W24 x 55						A572GR50		42	5	12	46	G	
16																			
17																			
26			TOTAL		10				TOTAL					212			1	OF	1
01																			
02																			
26			TOTAL						TOTAL										

WHITE PRINT

Mar a 5/85 E
Mar c/85 E
MAR 1/85

REV	DATE	BY	
1	MAR 6/85	JM	SPEC. A572 GR.50 4/N
2	MAR 25/85	ES	HOLES 15/16 11Φ
3	APR. 23 85	JEB	FINISH

FRANKEL STEEL LIMITED
220 ATTWELL DRIVE, UNIT 1, REXDALE, ONTARIO M9W 5B2

MADE 27	ESF	DATE FEB. 85	SQUAD FR.	PROJECT: 7 WORLD TRADE CENTER	CONTRACT 84-15	DWG.No. 460
CHK'D. 28	JDP	DATE FEB 85		DETAIL: 5TH FLOOR BEAMS		