
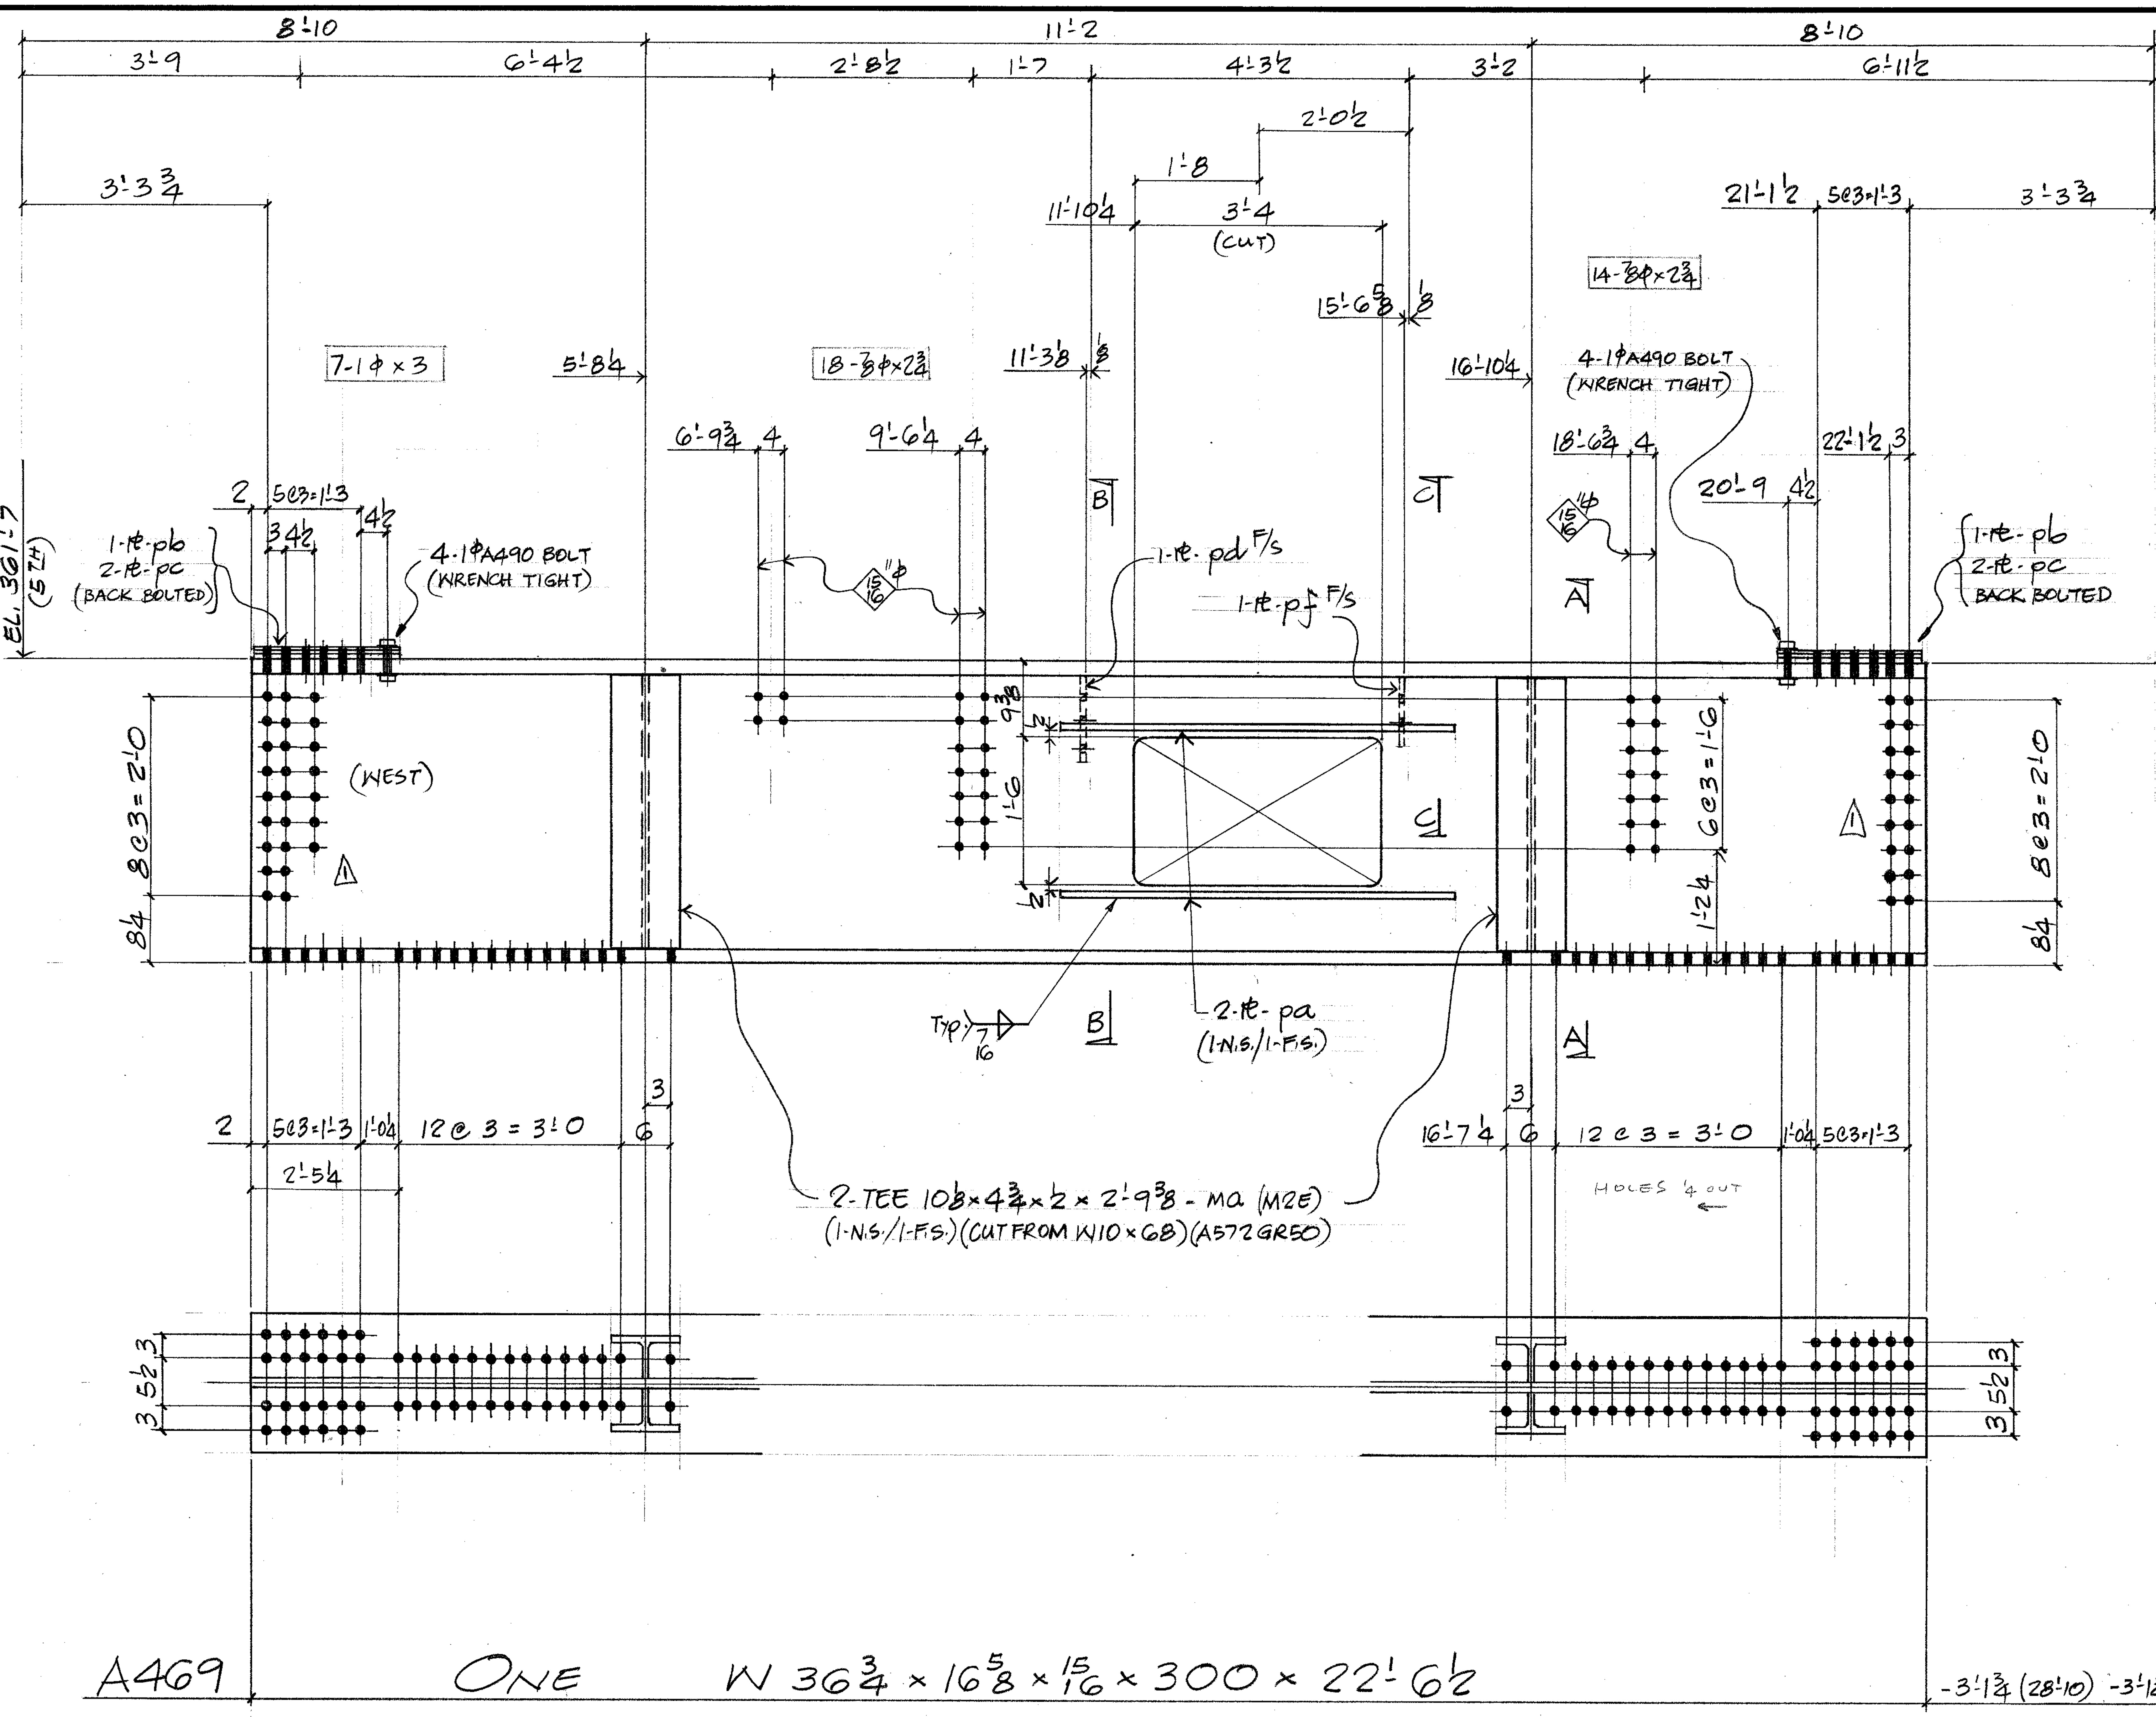


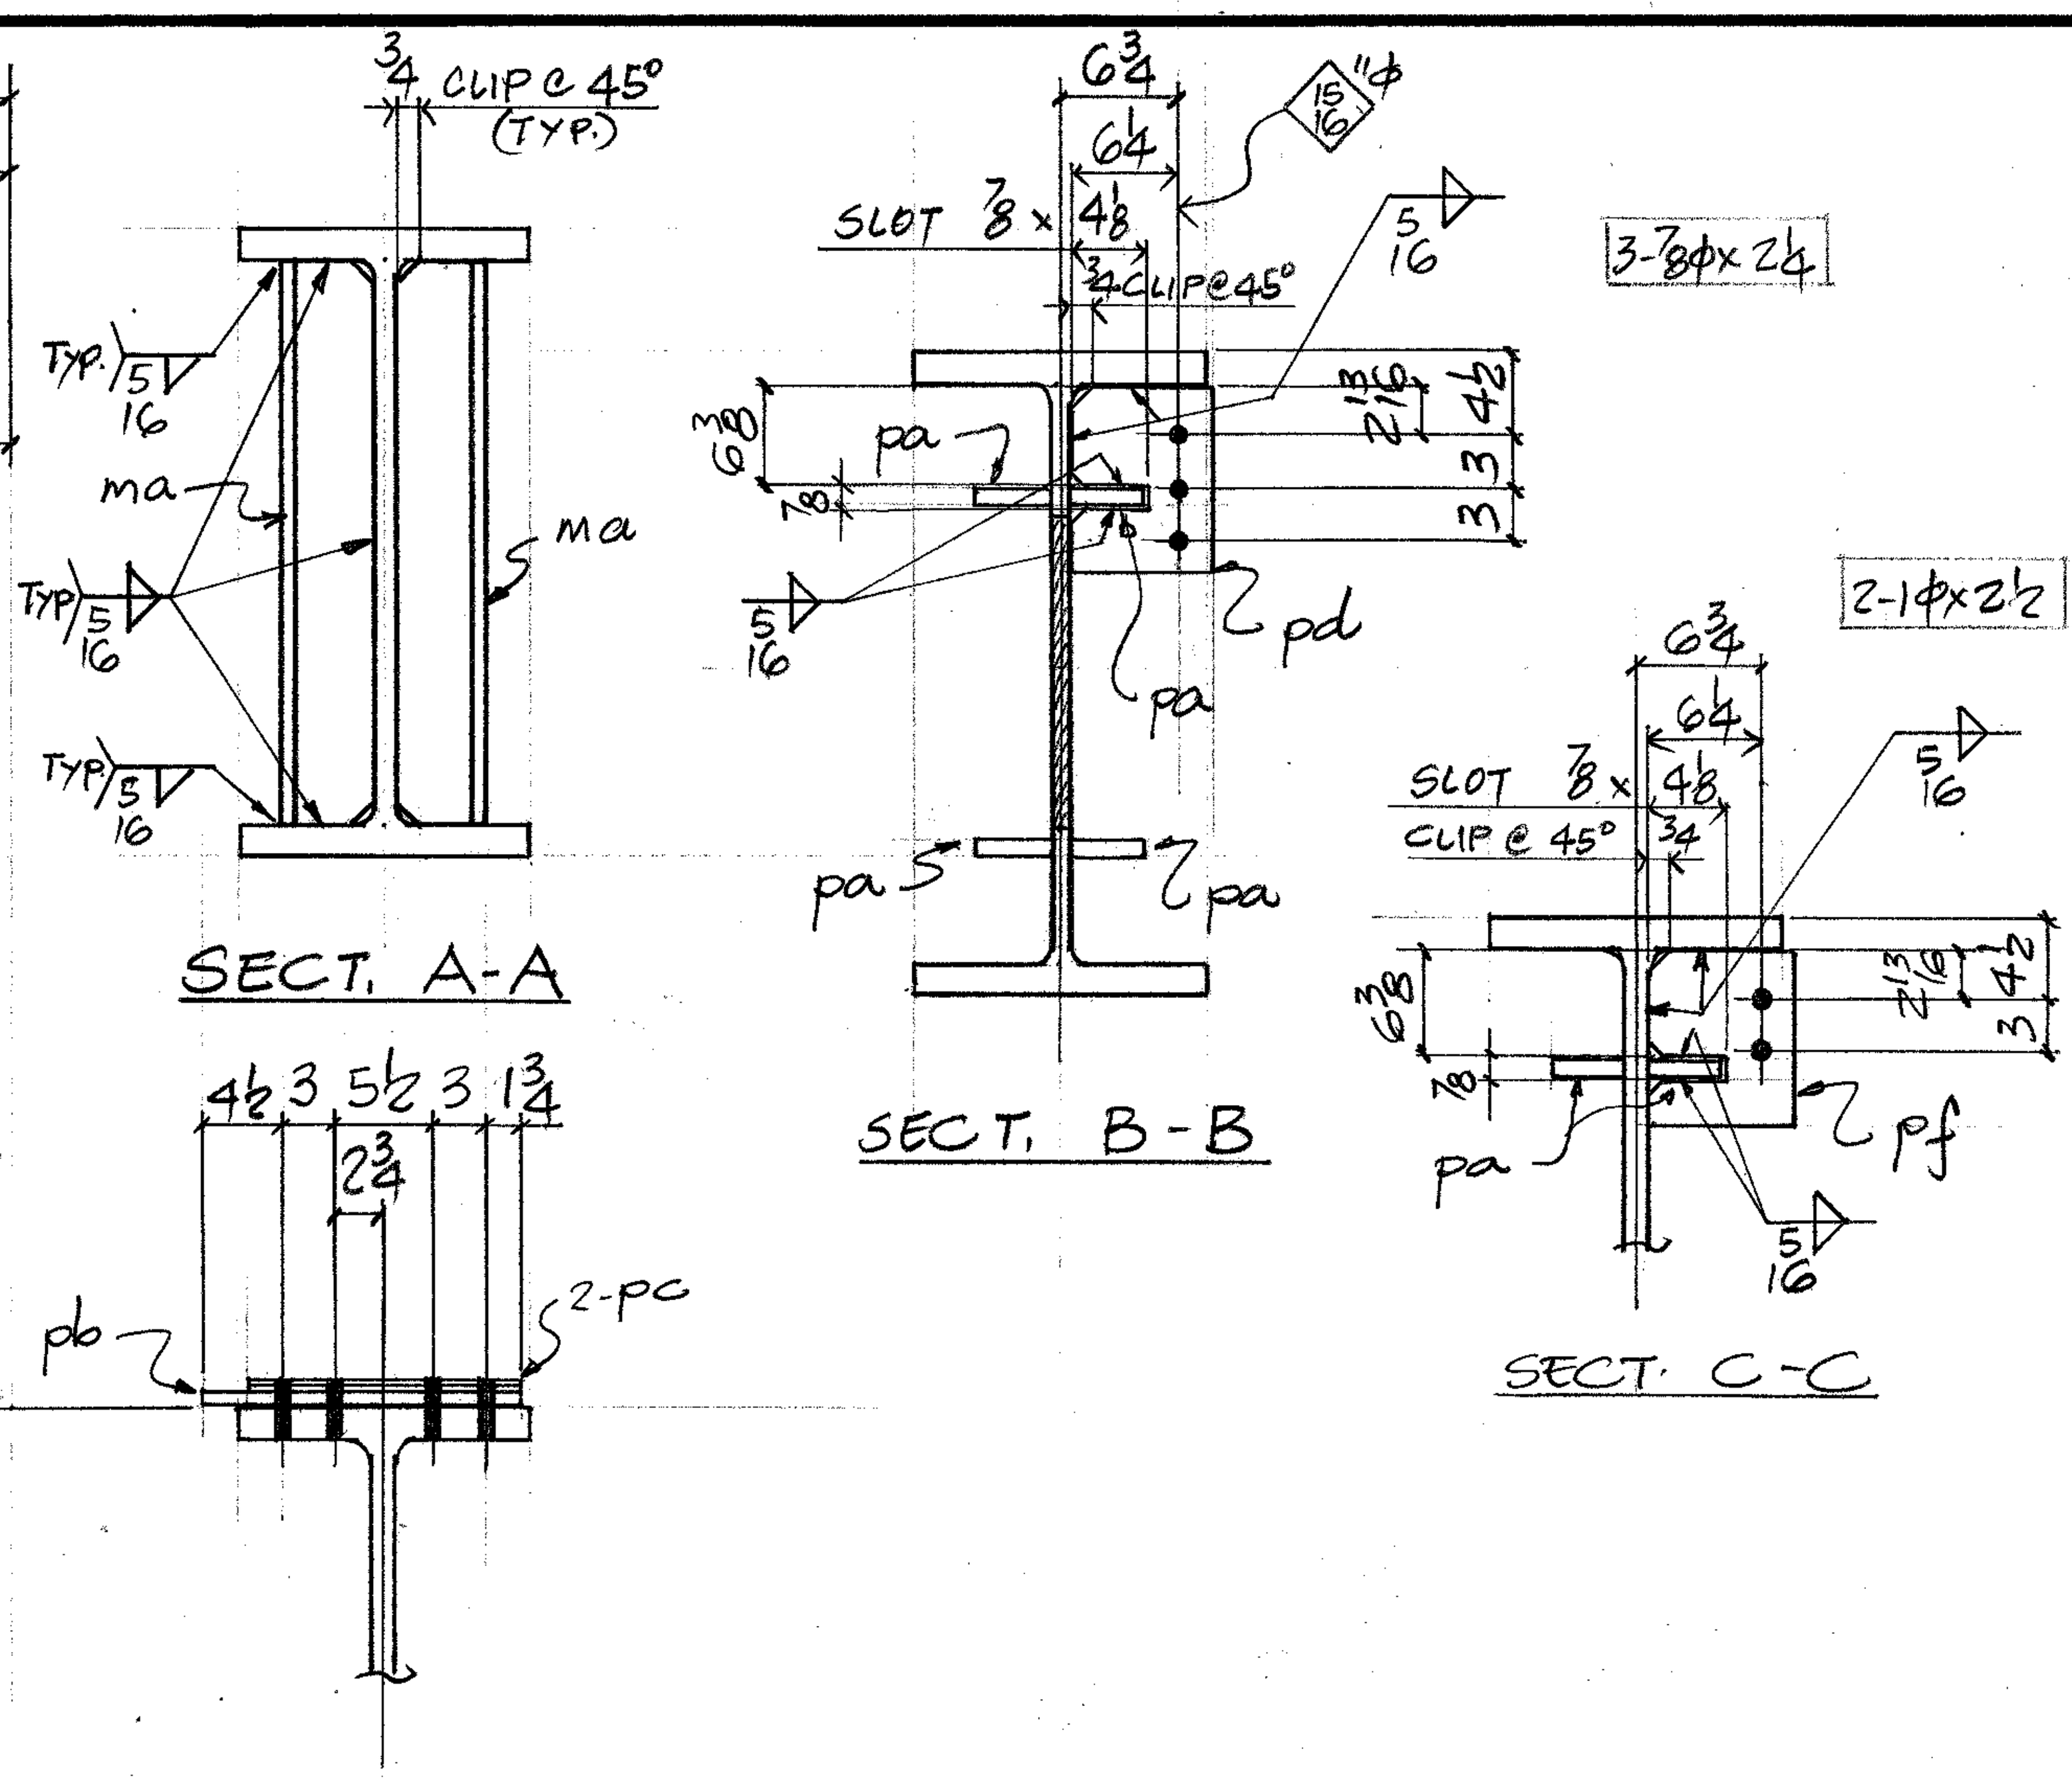

BILL OF MATERIAL

LINE	COST CODE	COMMX SHIP DIVN.	MAIN MAT'L.	DETAIL MAT'L.	NO. OF PIECES	PL	WIDTH Inch	WIDTH 16th	X PLATE ONLY	THK. In.	THK. 16th	GRADE CODE	DSOR	FINISHED LENGTH Feet	In.	16th	PAGE	LINE	REMARKS
01					FD01														
02																			
03				PA	4	PL	4	0	×		12	44W		5	4	0			
04				PB	2		17	12	×		6			1	11	8			
05				PC	4		15	0	×		2			1	11	8			
06				PD	1		7	12	×		8				10	8			
07				PF	1	PL	8	0	×		8	44W			9	0			
08																			
09				MA	2		W	10	×68			A572GR50		2	9	6			M2E CUT 4 TEES
10																			
11					8		HT	BOLT 1 × 4				490							
12					8		HT	WASHER-1				325							
13																			
14																			
15																			
16					1		1F	5/16						32	8	0			
17					1		1F	7/16						42	8	0			
18																			
19																			
20																			
21		0007	A469		1		W	36	×300			A36		22	6	8	38	22	
22																			
23																			
24																			
25																			
26				TOTAL	34						TOTAL			105					1 OF 1
01																			
02																			
24																			[illegible] 21/85 R
25																			MARCH 1/85
26				TOTAL							TOTAL								

FIELD BOLTS

3- ⅞φ A325 × 2¼
32- ⅞φ A325 × 2¾

2- 1φ A490 × 2½
7- 1φ A490 × 3

9- 1-A325 WASHER

ALL 1"φ BOLT TO HAVE 2-WASHERS.
DETAIL MAT'L: G40.21GR.44W
ELECTRODES: E70XX
REF. DIAG. E5, E121

REV.	DATE	BY		
1	DATE MAR 21, 85	BY ES	SPEC. A36 U/N	**FRANKEL STEEL LIMITED**
2	DATE	BY	HOLES 1 1/16 φ U/N	220 ATTWELL DRIVE, UNIT 1, REXDALE, ONTARIO M9W 5B2
3	DATE	BY	FINISH	

MADE	DATE	SQUAD		CONTRACT	DWG.No.
27 PBG	FEB '85	FR	PROJECT: 7 WORLD TRADE CENTER	84-15	469
CHK'D. 28 AS	DATE FEB 85		DETAIL: WIND GIRDER (5TH FLOOR)		

IMPERIAL