

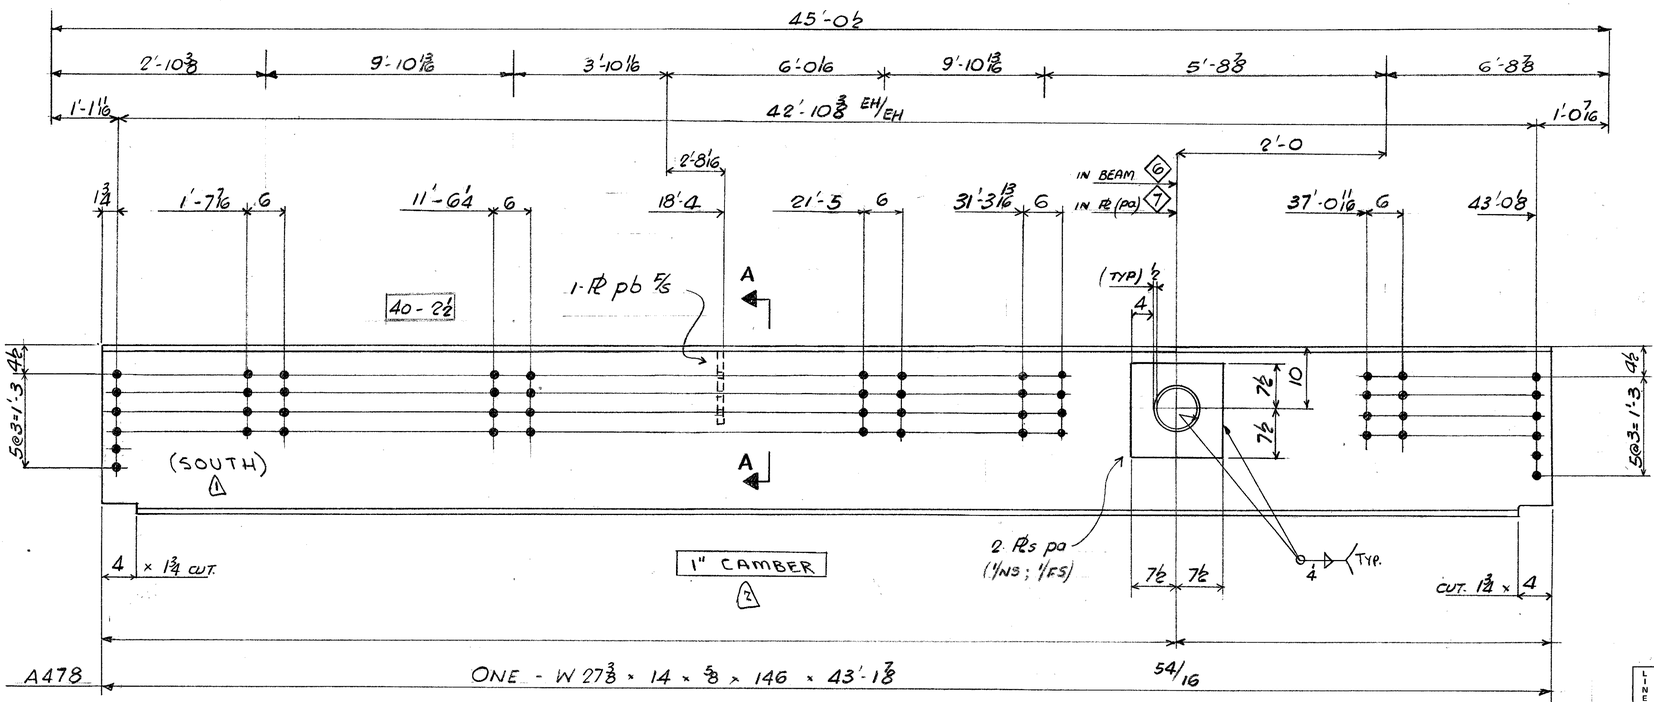


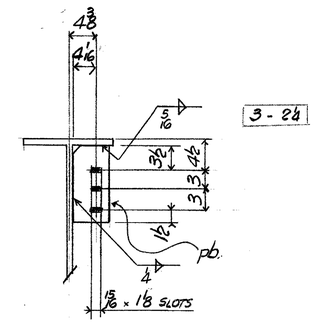

SECT AA

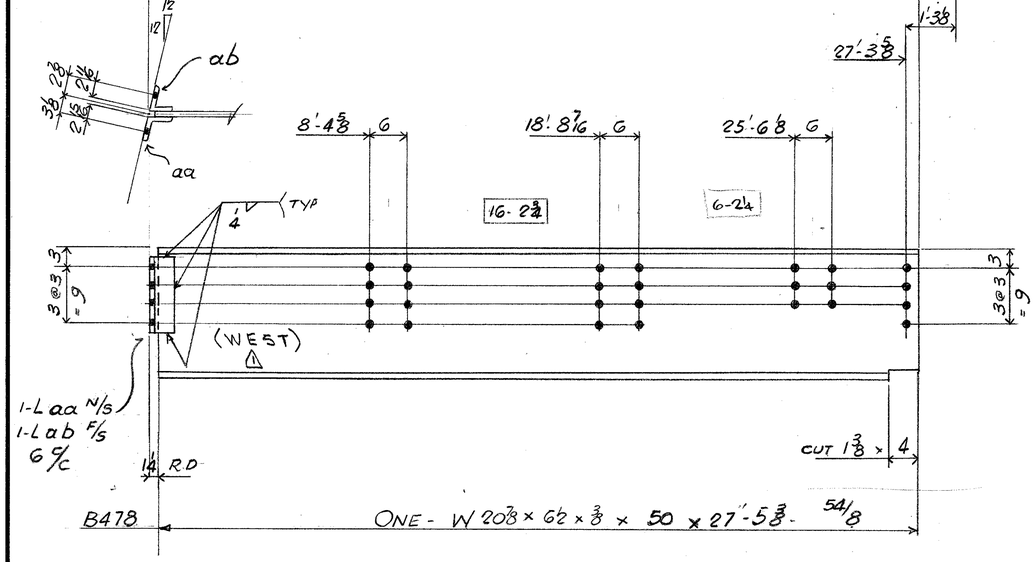

FIELD BOLTS

9 - ⅞ø A325 × 2¼ LG
56 - ⅞ø A325 × 2½ LG.

DETAIL MAT' G40.21 44W
WELD E70XX
REF DIAG E6
NO PAINT

BILL OF MATERIAL

LINE	COST	COMMX SHIP DIVN.	PIECE MARKS MAIN MAT'L.	PIECE MARKS DETAIL MAT'L.	NO. OF PIECES	MATERIAL DESCRIPTION PL	WIDTH Inch	WIDTH 16th	X PLATE ONLY	THK. In.	THK. 16th	GRADE CODE	DSOR	FINISHED LENGTH Feet	FINISHED LENGTH In.	FINISHED LENGTH 16th	PAGE	LINE	REMARKS
01					Fool														
02																			
03				PA	2	PL	15	0	X	0	8	44W		1	3	0			
04				PB	1	PL	6	0	X	0	8	44W		0	11	0			
05					1	IF		4						13	9	0			
06					1	IF		5/16						1	0				
07																			
08																			
09		0705	A478		1	W	27 × 146					A572 GR50		43	1	14.54	16		
10																			
11																			
12					Fool														
13																			
14				AA	1	L	4 × 4 × ⅜					44W		0	11	8			BENT
15				AB	1	L	4 × 4 × ⅜					44W		0	11	8			BENT
16																			
17					1	IF	4							2	9	0			
18																			
19																			
20		0703	B478		1	W	21 × 50					A572 GR50		27	5	6.54	8		
21																			
22																			
23																			
24																			
25																			
26				TOTAL	12				TOTAL					87			1 OF 1		

01																			
02																			
26				TOTAL					TOTAL										

PRELIMINARY

REV					
1	DATE APR 8/85	BY JM	SPEC. A572-GR50 W/N		
2	DATE APR 22/85	BY JM	HOLES 15/8 ø		
3	DATE	BY	FINISH		

Apr 8/85 R
Apr 22/85

FRANKEL STEEL LIMITED
220 ATTWELL DRIVE, UNIT 1, REXDALE, ONTARIO M9W 5B2

MADE	DATE	SQUAD	PROJECT	CONTRACT	DWG.No.
27 WM	FEB 85	FR	7 WORLD TRADE CENTER	84-15	478
CHK'D. 28 WD	DATE APRIL/85		DETAIL: 6TH FLOOR		