
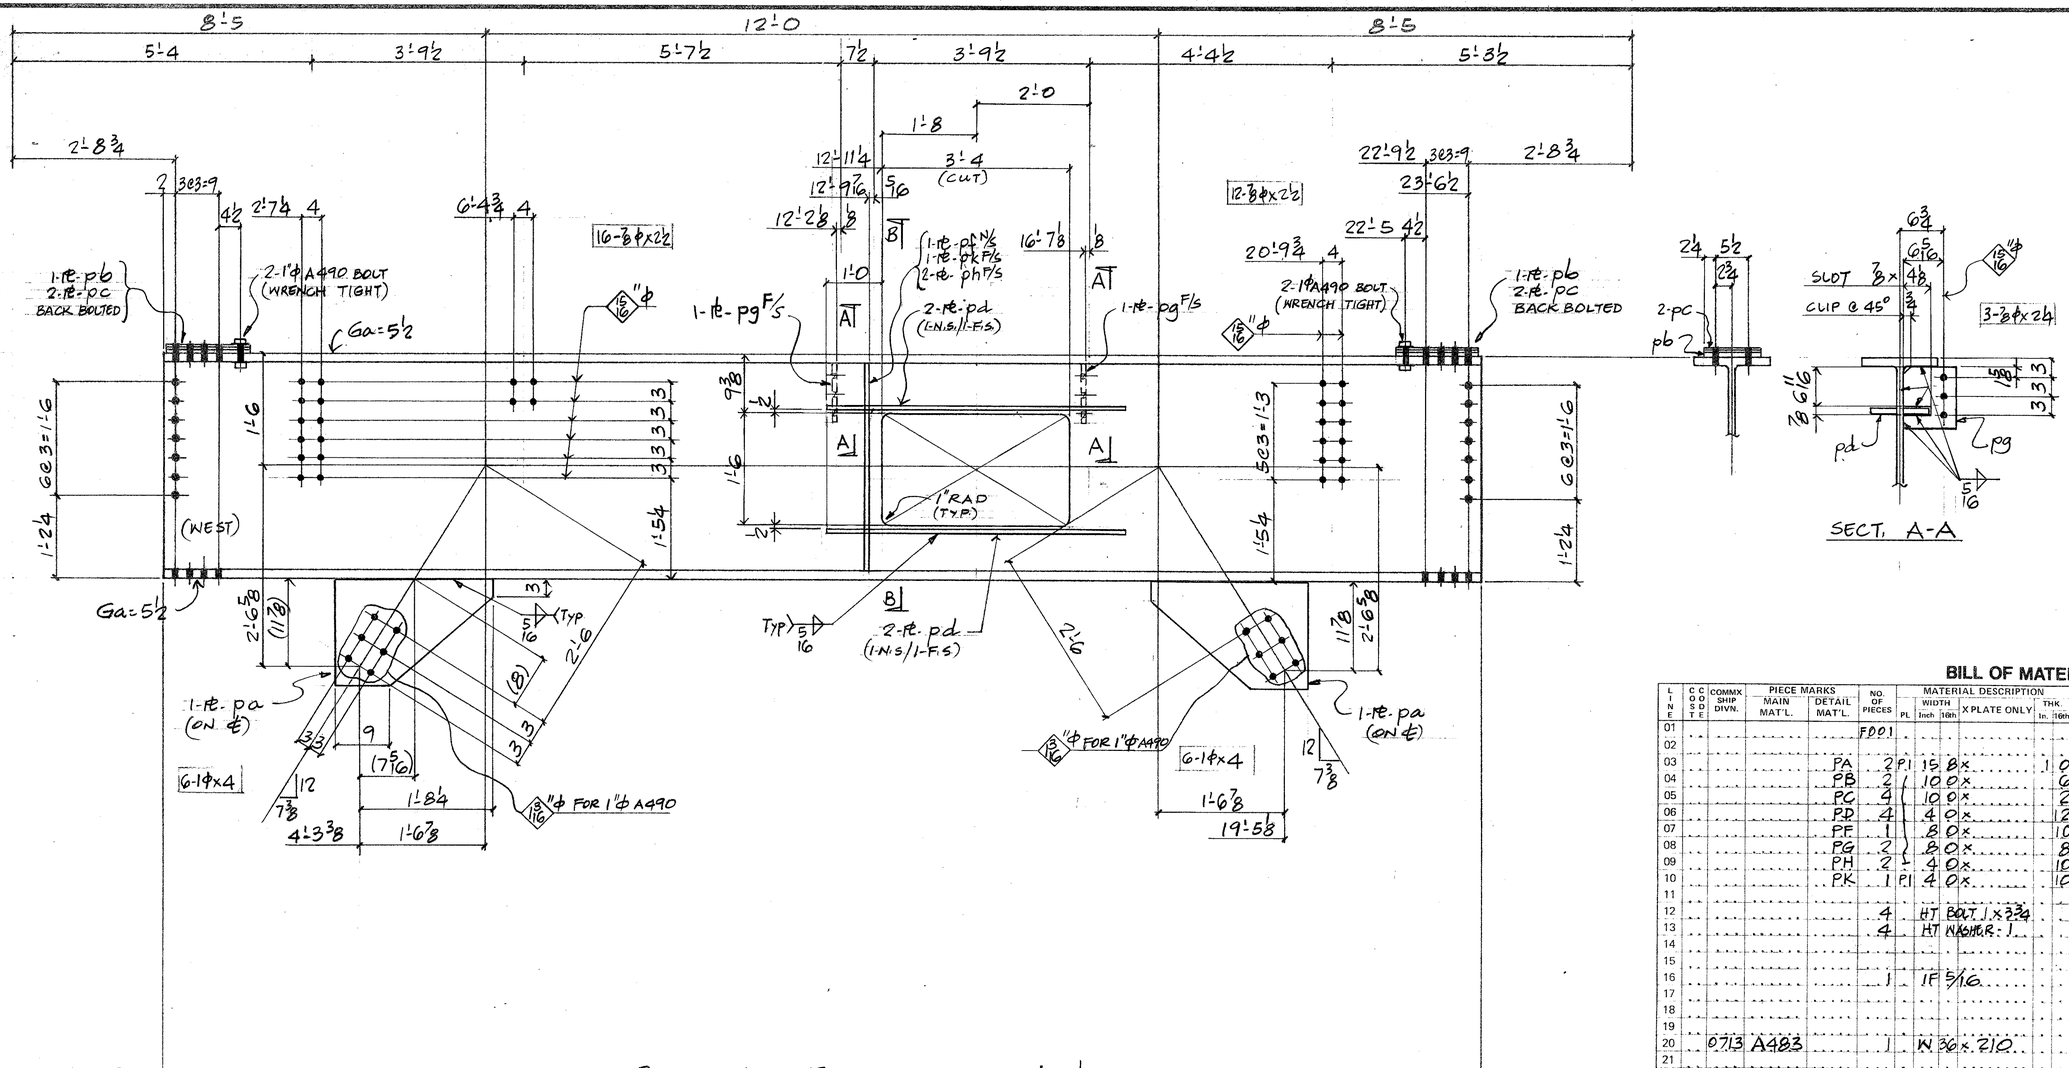


A483 ONE W 36¾ × 12'8 × 13/16 × 210 × 23'-8½

-2'-6¾ (28'-10) -2'-6¾

(DIV 0713)

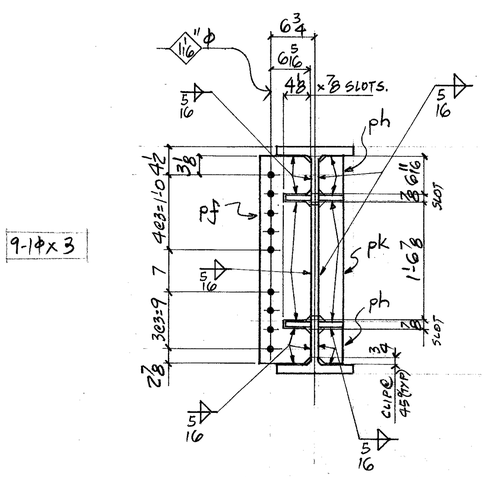

FIELD BOLTS

6-⅞ϕ A325 x 2¼
28-⅞ϕ A325 x 2½
12-1ϕ A490 x 4
9-1ϕ A490 x 3
21-1-A325 WASHERS

ALL 1"ϕ BOLT TO HAVE 2-WASHERS

DETAIL MAT'L: G40.21 GR.44W
ELECTRODE: E70xx
REF. DIAG: EG, E121

BILL OF MATERIAL

LINE	COOSDTE	COMMX SHIP DIVN.	PIECE MARKS MAIN MAT'L.	PIECE MARKS DETAIL MAT'L.	NO. OF PIECES	PL	MATERIAL DESCRIPTION WIDTH Inch	16th	X PLATE ONLY	THK In.	16th	GRADE CODE	DSOOR	FINISHED LENGTH Feet	In.	16th	PAGE	LINE	REMARKS
01					FD01														
02																			
03				PA	2	PL	15	8	x	1	0	44W		2	0	12			
04				PB	2		10	0	x		6			1	5	0			
05				PC	4		10	0	x		2			1	5	0			
06				PD	4		4	0	x		12			5	4	0			
07				PE	1		8	0	x		10			2	10	0			
08				PG	2		8	0	x		8				9	8			
09				PH	2		4	0	x		10				6	11			
10				PK	1	PL	4	0	x		10	44W		1	6	14			
11																			
12					4		HT BOLT 1 x 3¾					490.							
13					4		HT WASHER: 1					325.							
14																			
15																			
16					1		IF 5/16							55	6	0			
17																			
18																			
19																			
20		0713	A483		1		W 36 x 210					A36		23	8	8	52	19	
21																			
22																			
23																			
24																			
25																			
26				TOTAL	29				TOTAL			90							1 OF 1
01																			
02																			
26				TOTAL					TOTAL										Mar 28/85

REV			
1	DATE	BY	
2	DATE	BY	
3	DATE	BY	

SPEC. A36 4/N
HOLES 16"ϕ 4/N
FINISH

FRANKEL STEEL LIMITED
220 ATTWELL DRIVE, UNIT 1, REXDALE, ONTARIO M9W 5B2

MADE	DATE	SQUAD	PROJECT	CONTRACT	DWG.No.
27 PBG	FEB'85	FR	7 WORLD TRADE CENTER	84-15	483
CHK'D. 28 ACS	DATE MAR'85		DETAIL: WIND GIRDER (6TH FLOOR)		