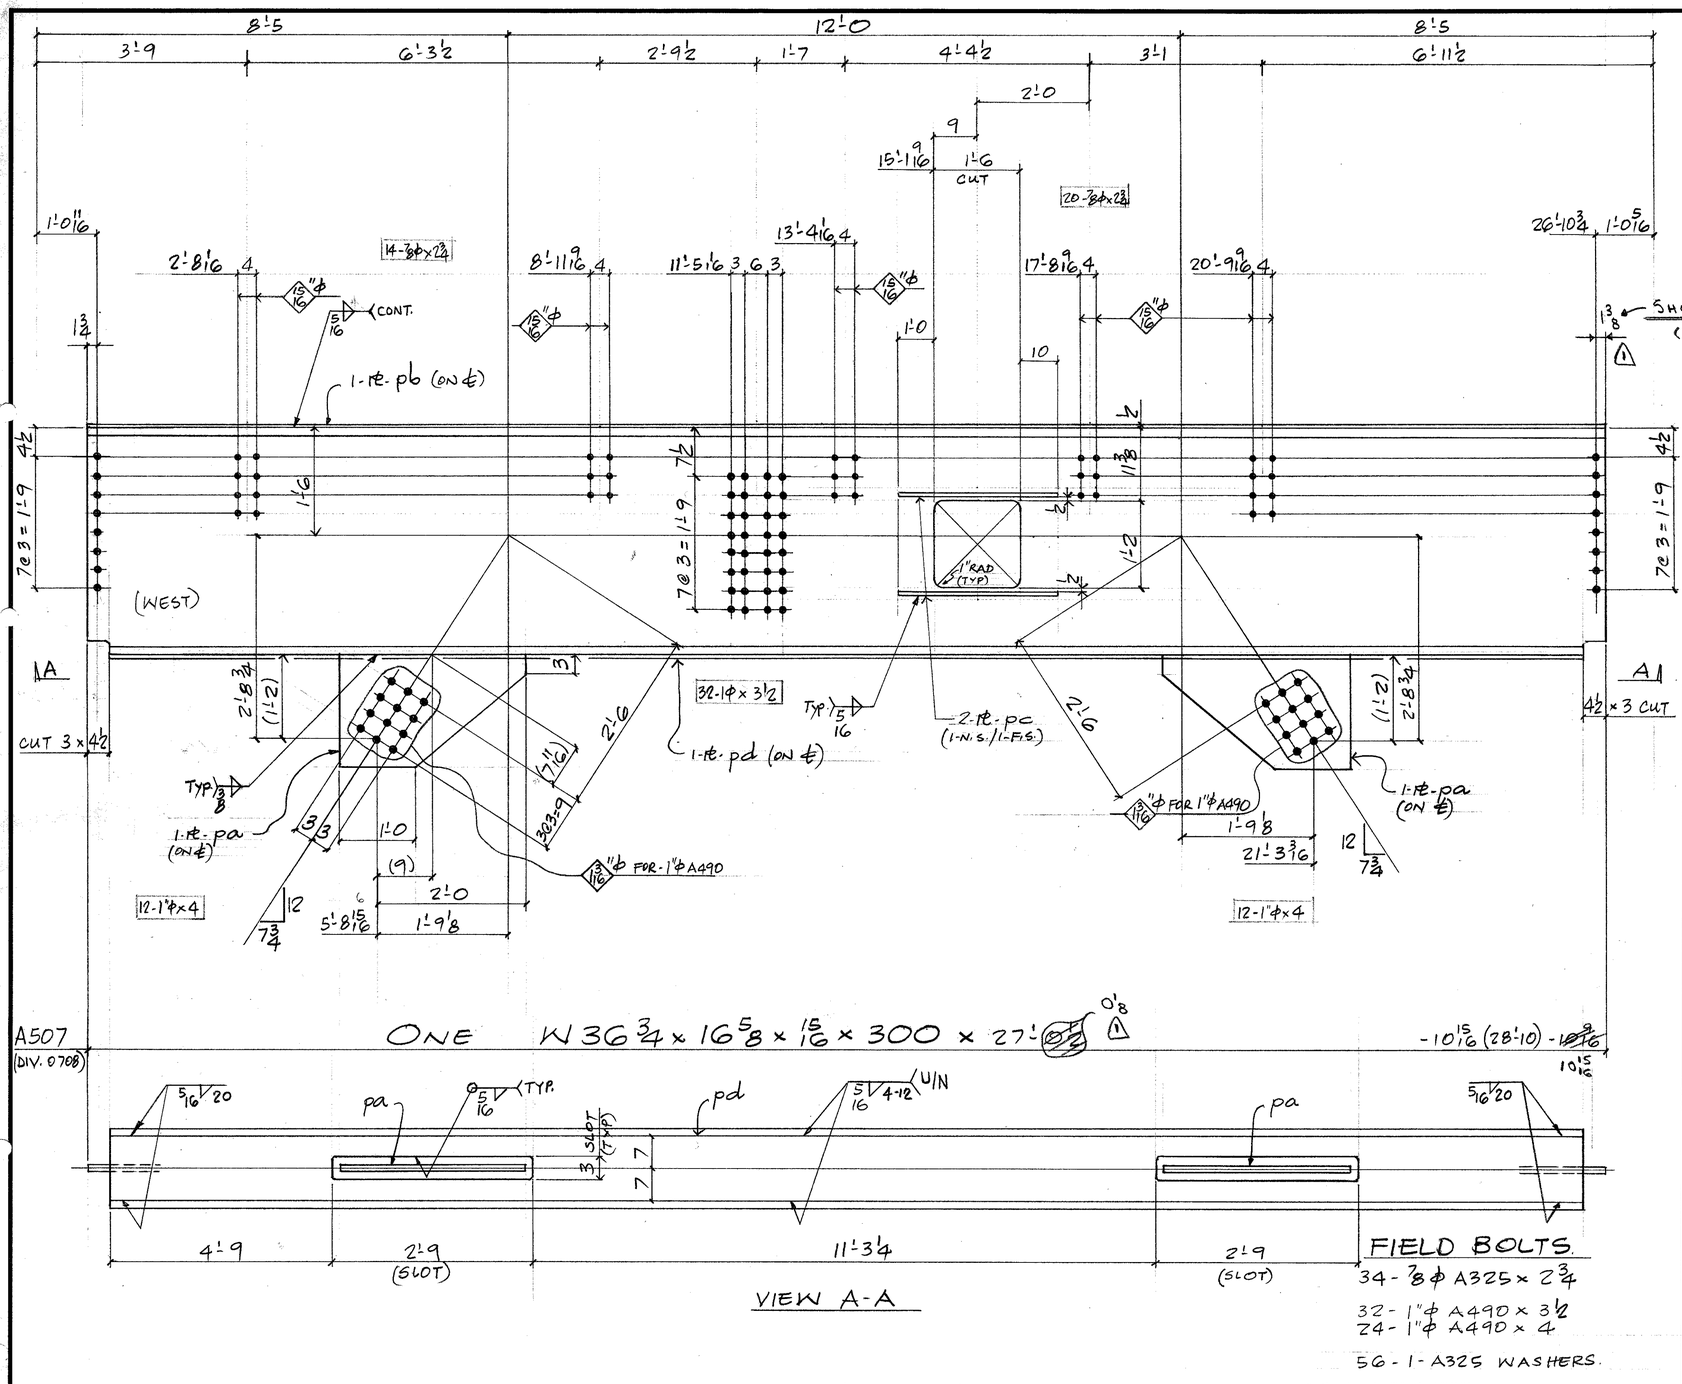


A507 (DIV. 0708)

ONE W36¾ x 16⅝ x 15/16 x 300 x 27'-0⅛ (1)

-10 15/16 (28'-10) - 1 9/16

10 15/16

VIEW A-A

FIELD BOLTS.

34 - ⅞ϕ A325 x 2¾

32 - 1"ϕ A490 x 3½

24 - 1"ϕ A490 x 4

56 - 1 - A325 WASHERS.

ALL 1"ϕ BOLT TO HAVE 2-WASHERS.

DETAIL MAT'L: G40.21-44W

ELECTRODE: E70XX

REF. DIAG. E7, E121

BILL OF MATERIAL

LINE	COST CODE	COMMX SHIP DIVN.	PIECE MARKS MAIN MAT'L.	PIECE MARKS DETAIL MAT'L.	NO. OF PIECES	MATERIAL DESCRIPTION PL	WIDTH Inch	WIDTH 16th	X PLATE ONLY	THK. In.	THK. 16th	GRADE	DOOR	FINISHED LENGTH Feet	FINISHED LENGTH In.	FINISHED LENGTH 16th	PAGE	LINE	REMARKS
01				F00.1															
02																			
03				PA	2	P1	18	0	x	1	0	44W		2	6	0			
04				PB	1	P1	14	0	x		8	A36		27	0	8	61	24	
05				PC	4	P1	4	0	x		8	44W		3	4	0			
06				PD	1	P1	14	0	x		8	A36		26	3	8	61	24	
07																			
08					1				IF	5/16				142	4	0			
09					1				IF	3/8				100	0				
10																			
11																			
12	0708	A507			1		W36x300					A36		27	0	8	61	23	
13																			
14																			
26				TOTAL	12				TOTAL					237				1 OF 1	

LINE	COST CODE	COMMX SHIP DIVN.	PIECE MARKS MAIN MAT'L.	PIECE MARKS DETAIL MAT'L.	NO. OF PIECES	MATERIAL DESCRIPTION PL	WIDTH Inch	WIDTH 16th	X PLATE ONLY	THK. In.	THK. 16th	GRADE	DOOR	FINISHED LENGTH Feet	FINISHED LENGTH In.	FINISHED LENGTH 16th	PAGE	LINE	REMARKS
01																			
02																			
26				TOTAL					TOTAL										

IMPERIAL

Apr 18/85 JM
Apr 3/85

REV.		DATE	BY		
	1	Apr 18/85	JM	SPEC.	A36 U/N
	2	DATE	BY	HOLES	1/16"ϕ U/N
	3	DATE	BY	FINISH	

FRANKEL STEEL LIMITED
220 ATTWELL DRIVE, UNIT 1, REXDALE, ONTARIO M9W 5B2

MADE 27	DATE	SQUAD	PROJECT	CONTRACT	DWG.No.
PBG	MAR '85	FR	7 WORLD TRADE CENTER	84-15	507
CHK'D. 28 ACS	DATE ✓		DETAIL: WIND GIRDER (7TH FLOOR)		