
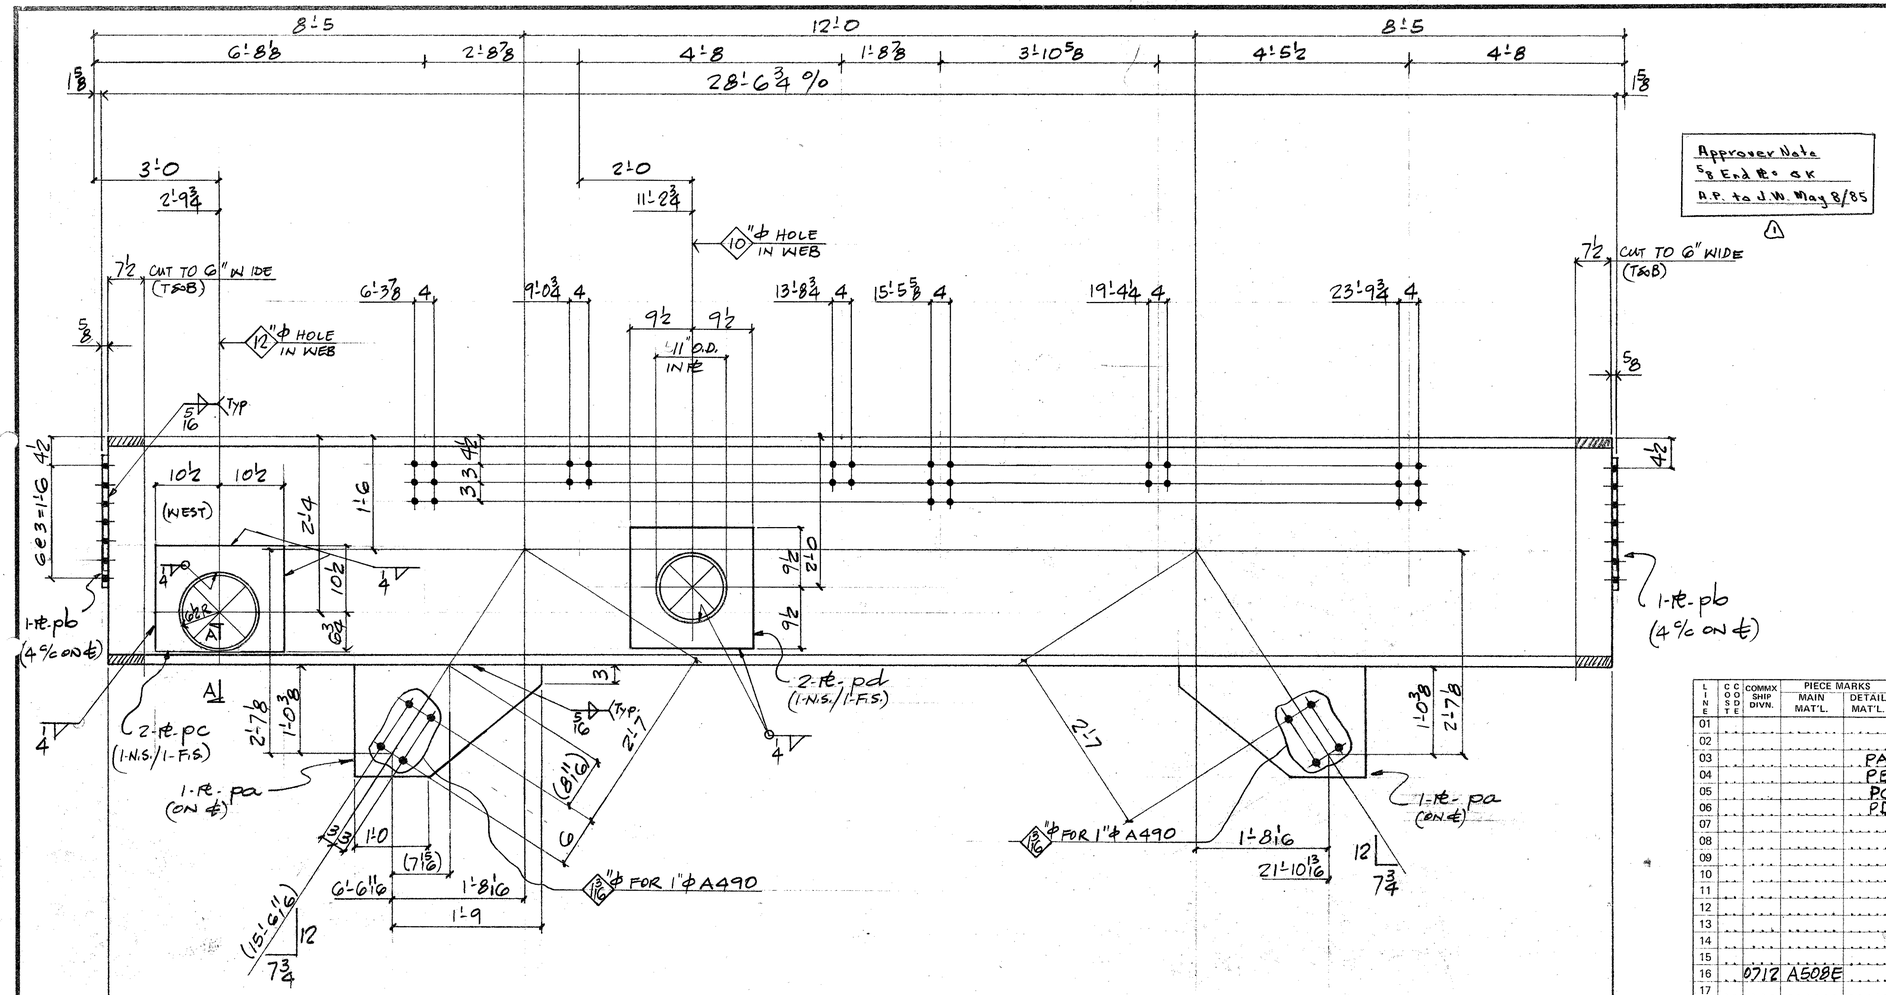


Approver Note
S & E.A. ℄'s OK
A.P. to J.W. May 8/85
1

A508E (DIV 0712)

ONE W 36¾ × 12⅛ × 13/16 × 210 × 28'-5½ (A36)

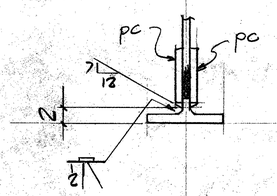

FIELD BOLTS
30 - ⅞ ⌀ A325 × 2½
8 - 1 ⌀ A490 × 4
8 - 1 - A325 WASHER

ALL 1" ⌀ BOLT TO HAVE 2 WASHERS
DET. MAT'L: G40.21 GR. 44W
ELECTRODE: E70XX
REF DIAG: E7, E121

BILL OF MATERIAL

LINE	CODE	COMMX SHIP DIVN.	PIECE MARKS MAIN MAT'L.	PIECE MARKS DETAIL MAT'L.	NO. OF PIECES	MATERIAL DESCRIPTION PL	WIDTH Inch	WIDTH 16th	X PLATE ONLY	THK. In.	THK. 16th	GRADE CODE	DSOR	FINISHED LENGTH Feet	FINISHED LENGTH In.	FINISHED LENGTH 16th	PAGE	LINE	REMARKS
01					F001														
02																			
03				PA	2	PL	16	0	x	1	0	44W		2	2	0			
04				PB	2	"	7	0	x	1	0	"		1	9	0			
05				PC	2	"	17	4	x		8	"		1	9	0			PREP I.E.
06				PD	2	PL	19	0	x		8	44W		1	7	0			
07																			
08																			
09					1		IF	1/4						39	8	0			
10					1		IF	5/16						15	8	0			
11					1		36	1/2						3	6	0			
12																			
13																			
14																			
15																			
16	0712	A508E			1	W	36	x 210				A36		28	5	8			
17																			
18																			
19																			
20																			
21																			
22																			
23																			
24																			
25																			
26				TOTAL	13					TOTAL		90						1 OF 1	

01																			
02																			
26				TOTAL						TOTAL								Mar 28/85	

REV.					
1	DATE	Approver Note May 8	BY	dm	SPEC. A36 Y/N
2	DATE		BY		HOLES 1⅛" ⌀ Y/N
3	DATE		BY		FINISH

FRANKEL STEEL LIMITED
220 ATTWELL DRIVE, UNIT 1, REXDALE, ONTARIO M9W 5B2

MADE 27	PBG	DATE MAR 85	SQUAD FR	PROJECT: 7 WORLD TRADE CENTER	CONTRACT 84-15	DWG.No. 508
CHK'D 28	ACS	DATE		DETAIL: WIND GIRDER (7TH FLOOR)		