
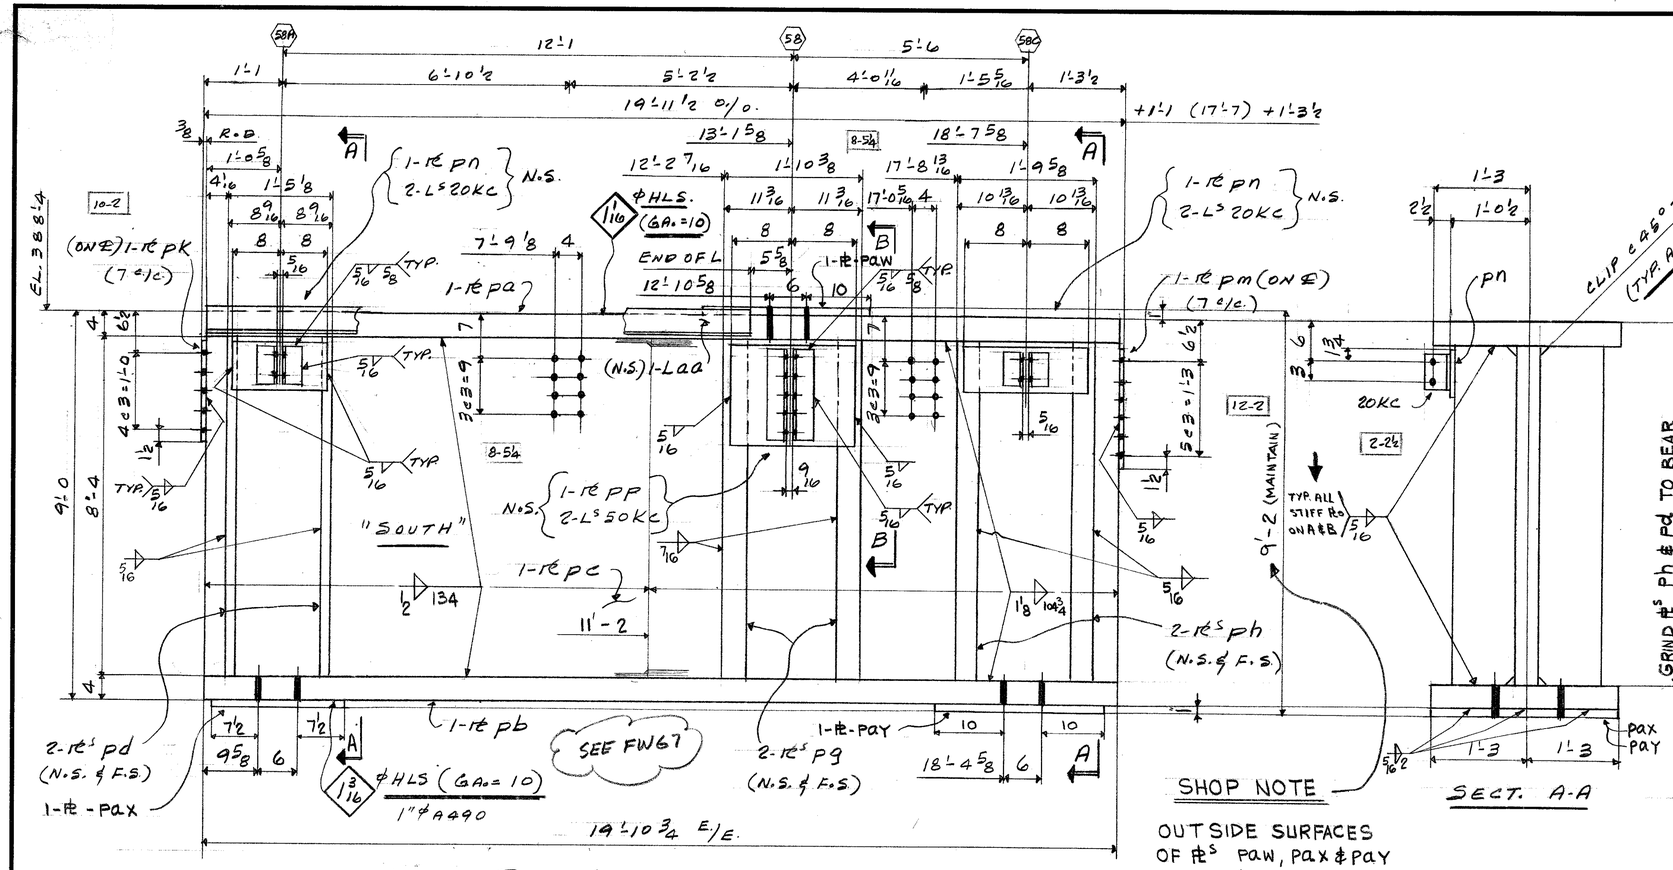


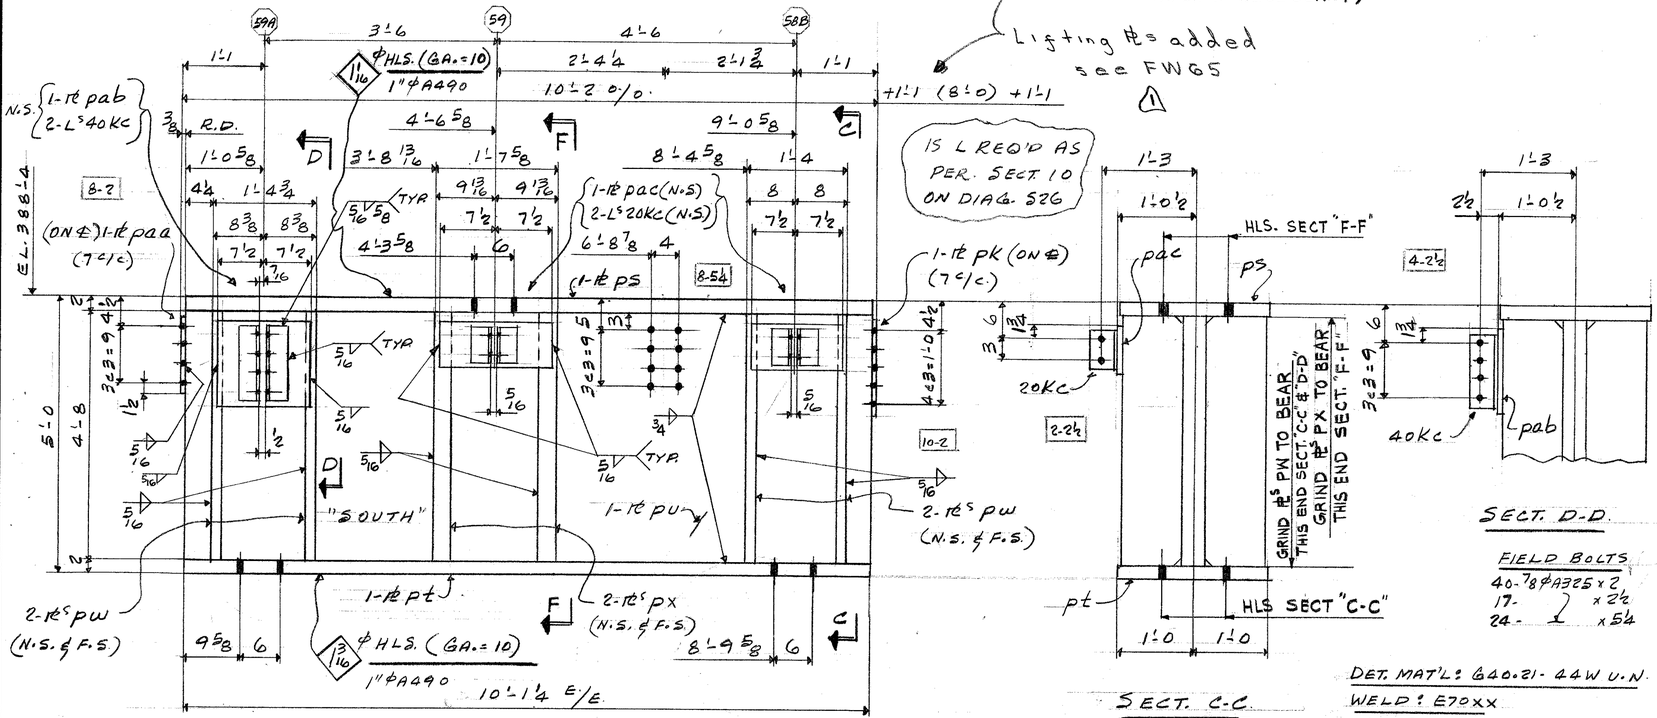

BILL OF MATERIAL

LINE	CCODE	COMM'X SHIP DIVN.	PIECE MARKS MAIN MAT'L.	PIECE MARKS DETAIL MAT'L.	NO. OF PIECES	MATERIAL DESCRIPTION PL	WIDTH Inch	WIDTH 16th	X PLATE ONLY	THK. In.	THK. 16th	GRADE CODE	DSOR	FINISHED LENGTH Feet	FINISHED LENGTH In.	FINISHED LENGTH 16th	PAGE	LINE	REMARKS
01				F001															
02				PA	1	PI	30	0	x	4	0	A36		19	10	12	63	8	
03				PB	1	PI	30	0	x	4	0			19	10	12	63	3	
04				PC	1	PI	40	0	x	3	8			19	10	12	63	3	
05				PD	4	PI	10	0	x	1	8			8	4	0	63	5	GTB.1E
06				PG	4	PI	12	0	x	4	0			8	4	0	63	4	
07				PH	4	PI	10	0	x	3	8			8	4	0	109	2	
08				PK	1	PI	10	0	x	0	6	44W		1	3	0			
09				PM	1	PI	10	0	x	0	6			1	3	8			
10				PN	2	PI	6	8	x	0	12			1	4	0			
11				PP	1	PI	15	8	x	0	12			1	4	0			
12																			
13				20KC	4	L	4x3x3/8					44W		0	5	8			
14				50KC	2	L	4x3x3/8							1	2	8			
15				AA	1	L	4x4x1/4							12	8	0			
16																			
17					1	PL	5/16							200	4	0			
18					1	PL	7/16							66	8	0			
19					1	PL	1/2							44	8	0			
20					1	PL	1 1/8							65	0	4			
21			PAW		1	PI	22	0	x	1	0	44W		2	2	0			
22			PAX		1	PI	21	0	x	1	0			2	6	0			
23			PAY		1	PI	26	0	x	1	0			2	6	0			
24																			
25	0716	A531			1	PIECE-GIRDER								20	0	0			X108 IN
26			TOTAL											TOTAL					1 OF 2
01				F001															
02			PS		1	PI	24	0	x	2	0	A36		10	1	4	63	9	
03			PT		1	PI	24	0	x	2	0			10	1	4	63	9	
04			PU		1	PI	54	0	x	3	8			10	1	4	63	10	
05			PW		8	PI	10	0	x	1	8			4	8	0	63	11	GTB.1E
06			PX		4	PI	10	0	x	2	12			4	8	0	63	12	
07			PAA		1	PI	10	0	x	0	6	44W		1	0	0			
08			PK		1	PI	10	0	x	0	6			1	3	0			
09			PAB		1	PI	12	8	x	0	12			1	3	0			
10			PAC		2	PI	6	8	x	0	12			1	3	0			
11																			
12			4.0KC		2	L	4x3x3/8					44W		0	11	8			
13			2.0KC		4	L	4x3x3/8					44W		0	5	8			
14																			
15					1	PL	5/16							157	0	0			
16					1	PL	3/4							40	5	0			
17	0716	B531			1	PIECE-GIRDER								10	2	0			x60 IN
18																			
19																			
20																			
21																			
22																			
23																			
24																			
25																			
26			TOTAL		60									TOTAL		748			2 OF 2

REV.			
1	DATE May 7/85	BY	J.M.
2	DATE	BY	
3	DATE	BY	

SPEC. A36 U/N.
HOLES 15/16ϕ U.N.
FINISH

MADE 27 JS. DATE MAR/85 SQUAD F.R.
CHK'D. 28 ACS DATE MAR 85

FRANKEL STEEL LIMITED
220 ATTWELL DRIVE, UNIT 1, REXDALE, ONTARIO M9W 5B2

PROJECT: 7 WORLD TRADE CENTER
DETAIL: 7TH. FLOOR ℄ GIRDERS (M621 & M622)
CONTRACT 84-15
DWG.No. 531