
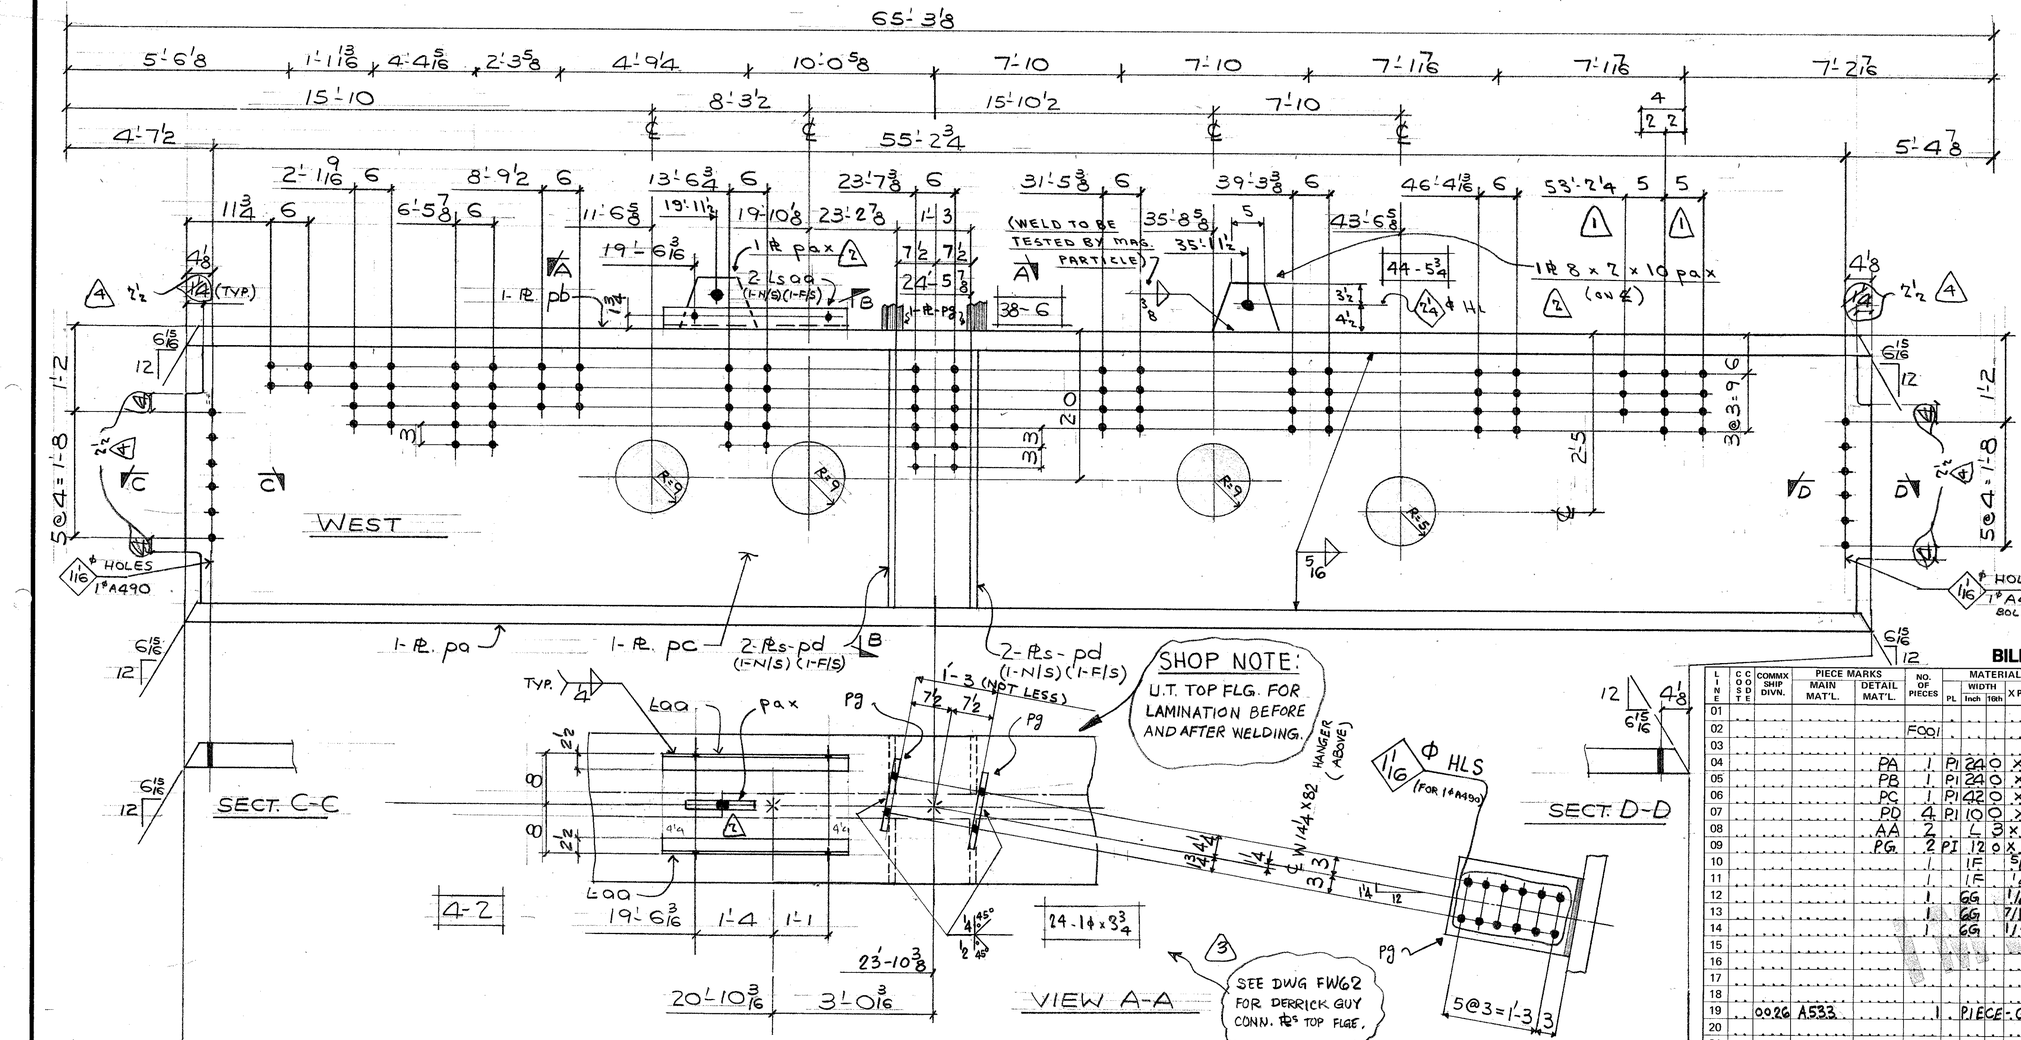


A533

ONE - B.U. SECTION × 55'-11

(65/2) 2-FLG. PL. 24 × 3 × 55'-11
(65/3) 1-WEB PL. 42 × 4 × 55'-11

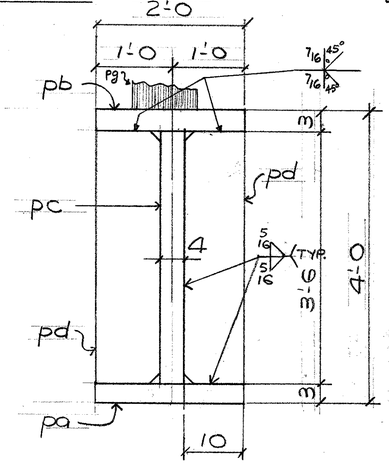

FIELD BOLTS

A325
- 38 - ⅞ϕ BOLT × 0'-6
- 44 - DO. × 0'-5¾
- 4 - DO. × 0'-12

24 - 1ϕ A490 × 3¾
24 - 1 WASH. A325
WELD - E70XX
NO PAINT
REF. DIAG. E5, E123
DET. MAT'L. 640.21-44W

BILL OF MATERIAL

LINE	CCODE	COMMX SHIP DIVN.	PIECE MARKS MAIN MAT'L.	PIECE MARKS DETAIL MAT'L.	NO. OF PIECES	MATERIAL DESCRIPTION PL	WIDTH Inch	WIDTH 16th	X PLATE ONLY	THK. In.	THK. 16th	GRADE CODE	DSOR	FINISHED LENGTH Feet	FINISHED LENGTH In.	FINISHED LENGTH 16th	PAGE	LINE	REMARKS
01																			
02					F001														
03																			
04				PA	1	PL	24	0	X		3	0	A572-G42		55	11	0	65	2	
05				PB	1	PL	24	0	X		3	0	"		55	11	0	65	2	
06				PC	1	PL	42	0	X		4	0	"		55	11	0	65	3	
07				PD	4	PL	10	0	X		1	0	A36		3	5	14	65	4	PREP. 1 END
08				AA	2	L	3	½	X 2½ X	5/16			44W		3	1	8			
09				PG	2	PL	12	0	X		0	14	"		1	8	0			PREP 1 END
10					1		FL	5/16							262	0	0			
11					1		FL	1/4							12	4	8			
12					1		GG	1/4							2	0	0			
13					1		GG	7/16							3	0	0			
14					1		GG	1/2							2	0	0			
15																				
16																				
17																				
18																				
19	00.26	A533			1	PIECE - GIRDER									55	11	0			X 42 IN
20																				
21																				
22																				
23																				
24																				
25																				
26			TOTAL	18		TOTAL								TOTAL	508					1 OF 1
01																				
02																				
26			TOTAL			TOTAL								TOTAL						

A May 14/85 TOTALS JM

REV		
1	DATE Apr 23/85	BY JM
2	DATE May 6/85	BY JM
3	DATE MAY 13/85	BY JEB

SPEC. A572 - GR42 U/N
HOLES 1⅛ϕ U/N
FINISH

FRANKEL STEEL LIMITED
220 ATTWELL DRIVE, UNIT 1, REXDALE, ONTARIO M9W 5B2

MADE	DATE	SQUAD	PROJECT	CONTRACT	DWG.No.
27 ATB	MAR. 85	FR	7 WORLD TRADE CENTER	84-15	533
CHK'D. 28 JDP	DATE APRIL 85		DETAIL: BEAMS @ 5TH FLR		

May 14/85 R.
May 6/85 R.
Apr 23/85 R.
Apr 13/85

MATERIAL