
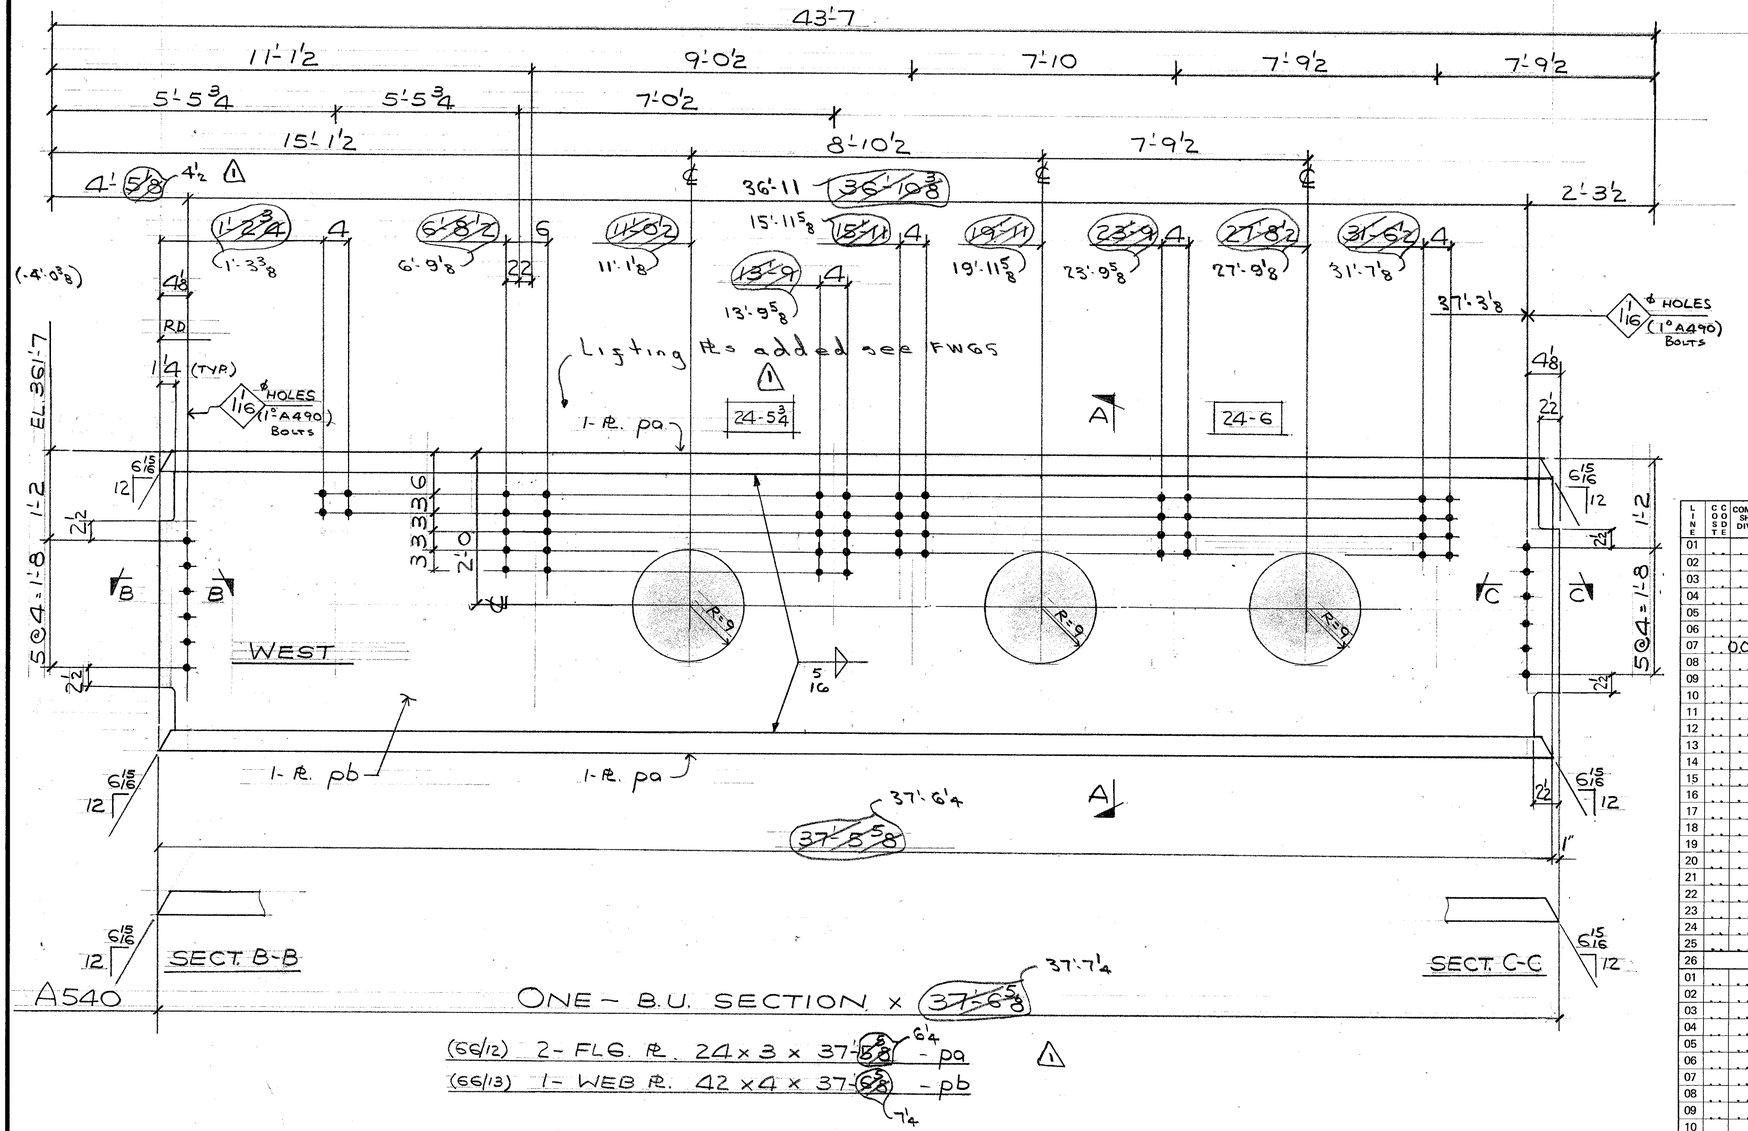


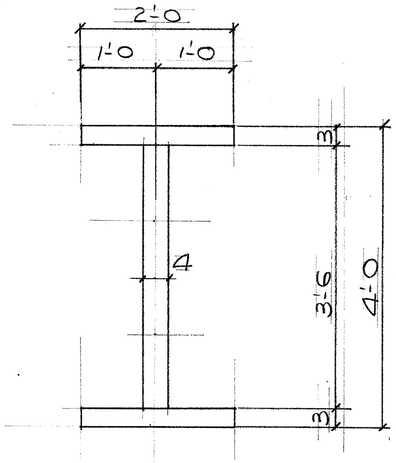

FIELD BOLTS

24 - ⅞⌀ A325 x 6

24 - ⅞⌀ A325 x 5¾

WELD - E70XX

NO PAINT

REF. DIAG. E5

DET. MAT'L. 640.21.44W

BILL OF MATERIAL

LINE	COOSDE	COMMX SHIP DIVN.	PIECE MARKS MAIN MAT'L.	PIECE MARKS DETAIL MAT'L.	NO. OF PIECES	MATERIAL DESCRIPTION PL	WIDTH Inch	WIDTH 16th	X PLATE ONLY	THK. In.	THK. 16th	GRADE CODE	DSOOR	FINISHED LENGTH Feet	FINISHED LENGTH In.	FINISHED LENGTH 16th	PAGE	LINE	REMARKS
01				F001	1														
02																			
03				PA	2	PL	24	0	X	3	0	A572-GR42		37	~~5~~ 10	~~6~~ 6	12		(PREP. 2E)
04				PB	1	PL	42	0	X	4	0	A572-GR42		37	~~6~~ 10	~~6~~ 6	13		(PREP. 2E)
05					1	IF 5/16								150	0				
06																			
07		0029	A540		1	PIECE - GIRDER								37	6	10			x48 IN
08																			
09																			
26			TOTAL		6									TOTAL		261			1 OF 1

IMPERIAL

IMPERIAL

IMPERIAL

Apr 11/85 KR
Apr 9/85

REV.	DATE	BY	
1	DATE APR 11/85	BY JM	SPEC. A572-GR42 U/N
2	DATE	BY	HOLES 18 ⌀ U/N
3	DATE	BY	FINISH

FRANKEL STEEL LIMITED
220 ATTWELL DRIVE, UNIT 1, REXDALE, ONTARIO M9W 5B2

MADE 27	DATE	SQUAD	PROJECT	CONTRACT	DWG.No.
ATB	MAR. 85	FR	7 WORLD TRADE CENTER	84-15	540
CHK'D. 28 JDP	DATE APRIL 85		DETAIL: BEAMS @ 5TH FLR		