


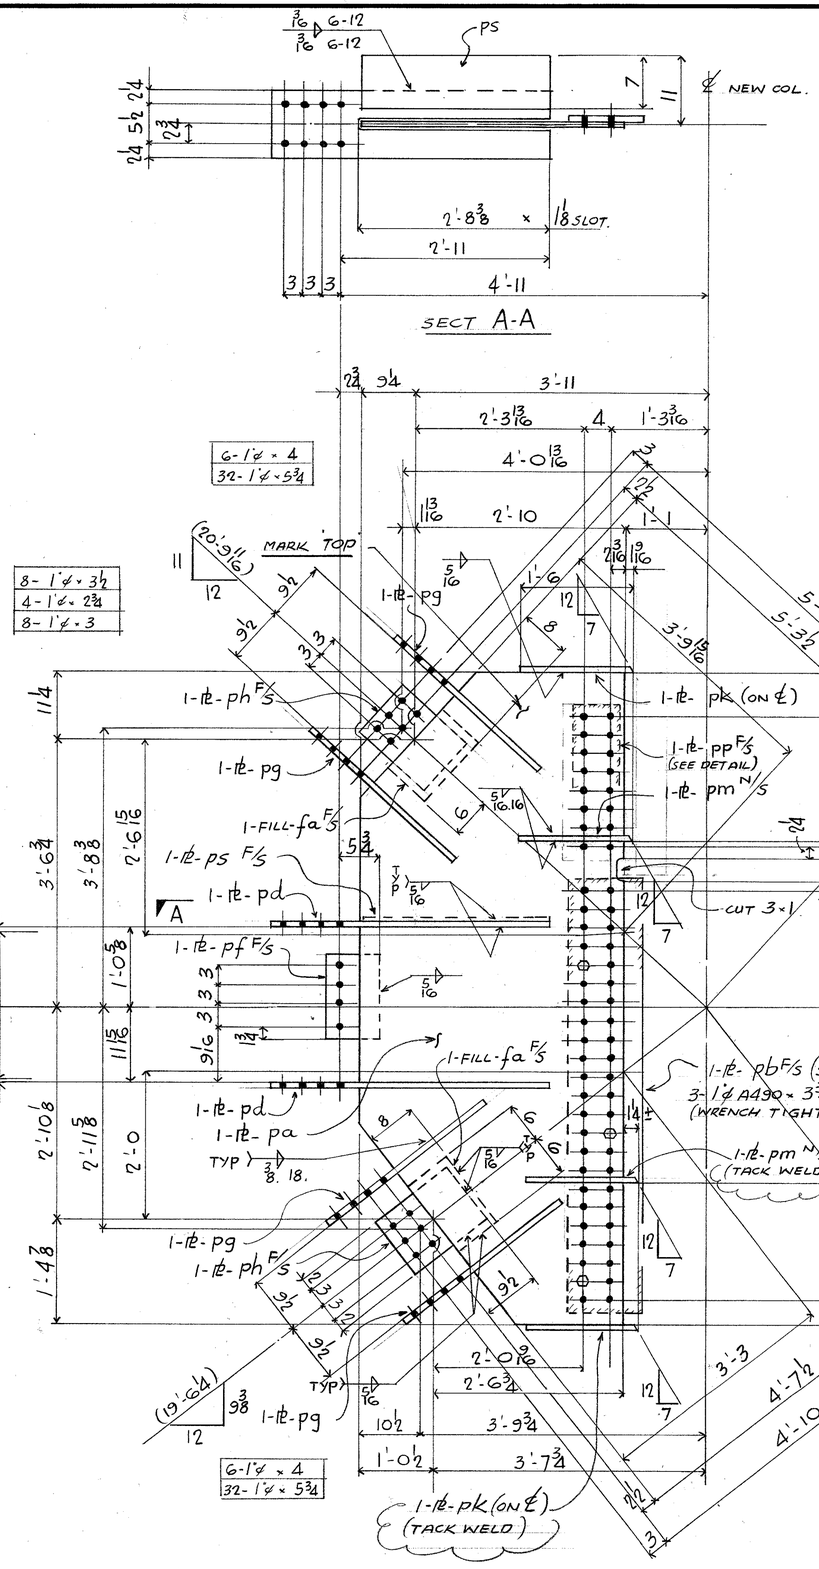


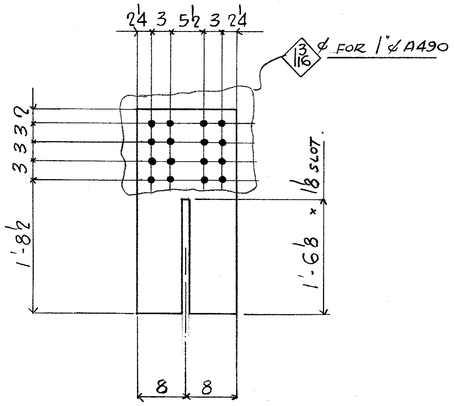

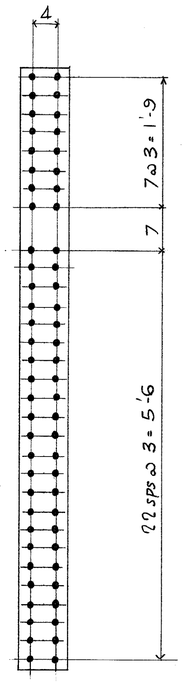

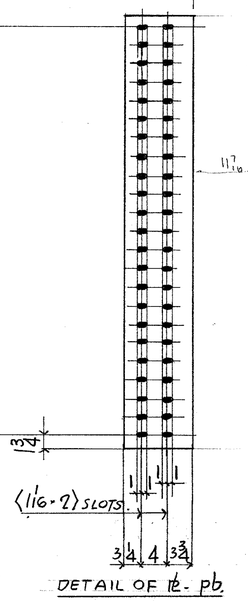

FIELD BOLTS

4 - 1℄ A490 × 2¾
8 - × 3
8 - × 3½
43 - × 3¾
12 - × 4
64 - × 5¾
139 - 1℄ A325 WASHER

NOTES —

E70XX ELECTRODES
NO PAINT
ALL 1℄ BOLTS TO HAVE 2 WASHERS.

REF DIAGS — E3.121.965

BILL OF MATERIAL

LINE	CCOSDTE	COMMX SHIP DIVN.	PIECE MARKS MAIN MAT'L.	PIECE MARKS DETAIL MAT'L.	NO. OF PIECES	MATERIAL DESCRIPTION PL	WIDTH Inch	WIDTH 16th	X PLATE ONLY	THK. In.	THK. 16th	GRADE CODE	DSOR	FINISHED LENGTH Feet	FINISHED LENGTH In.	FINISHED LENGTH 16th	PAGE	LINE	REMARKS
01				F001	1														
02																			
03				PA	1	PL	43	4	X		1	0	44W		8	9	0		
04				PB	1	PL	11	0	X		1	0			5	9	8		
05																			
06				PD	2	PL	10	0	X		0	10			3	10	0		
07				PF	1	PL	7	8	X		0	6			1	0	8		
08				PG	4	PL	16	0	X		0	14			2	7	8		
09				PH	2	PL	10	0	X		0	8			1	2	8		
10				PK	2	PL	16	0	X		0	8			1	6	0		PREP IE
11				PM	2	PL	7	8	X		0	8			1	6	0		PREP IE
12				PP	1	PL	7	8	X		0	4			8	1	8		
13				PA	2	PL	8	0	X		0	8			1	0	0		
14				PS	1	PL	7	0	X		0	4			2	8	0		
15																			
16					3	HT BOLT 1 × 3¾						490							
17					3	HT WASHER 1"						325							
18					1	IF 3/16									2	8	0		
19					1	IF 5/16									33	0	0		
20					1	IF 3/8									74	0	0		
21																			
22																			
23	0001		A541		1				PIECE FRAME						5	0	0		× 106 INS.
24																			
25																			
26			TOTAL		30				TOTAL						97				(1 OF 1)

01																			
02																			
26			TOTAL						TOTAL										Mar 11/85

REV.					
	1	DATE	BY	SPEC. G40.21 GR 44W	
	2	DATE	BY	HOLES 1/16 ℄ U/N.	
	3	DATE	BY	FINISH	

FRANKEL STEEL LIMITED
220 ATTWELL DRIVE, UNIT 1, REXDALE, ONTARIO M9W 5B2

MADE 27	ACS	DATE FEB 8/85	SQUAD FR
CHK'D. 28	AAS	DATE /	

PROJECT: 7 WORLD TRADE CENTER
DETAIL: FLG BRACING CONN @ 3RD FLOOR @ COLS (73)

CONTRACT 84-15 | DWG.No. 541

A541 — ONE ASSEMBLY (DIV 1) [EXIST'G COL. 504]