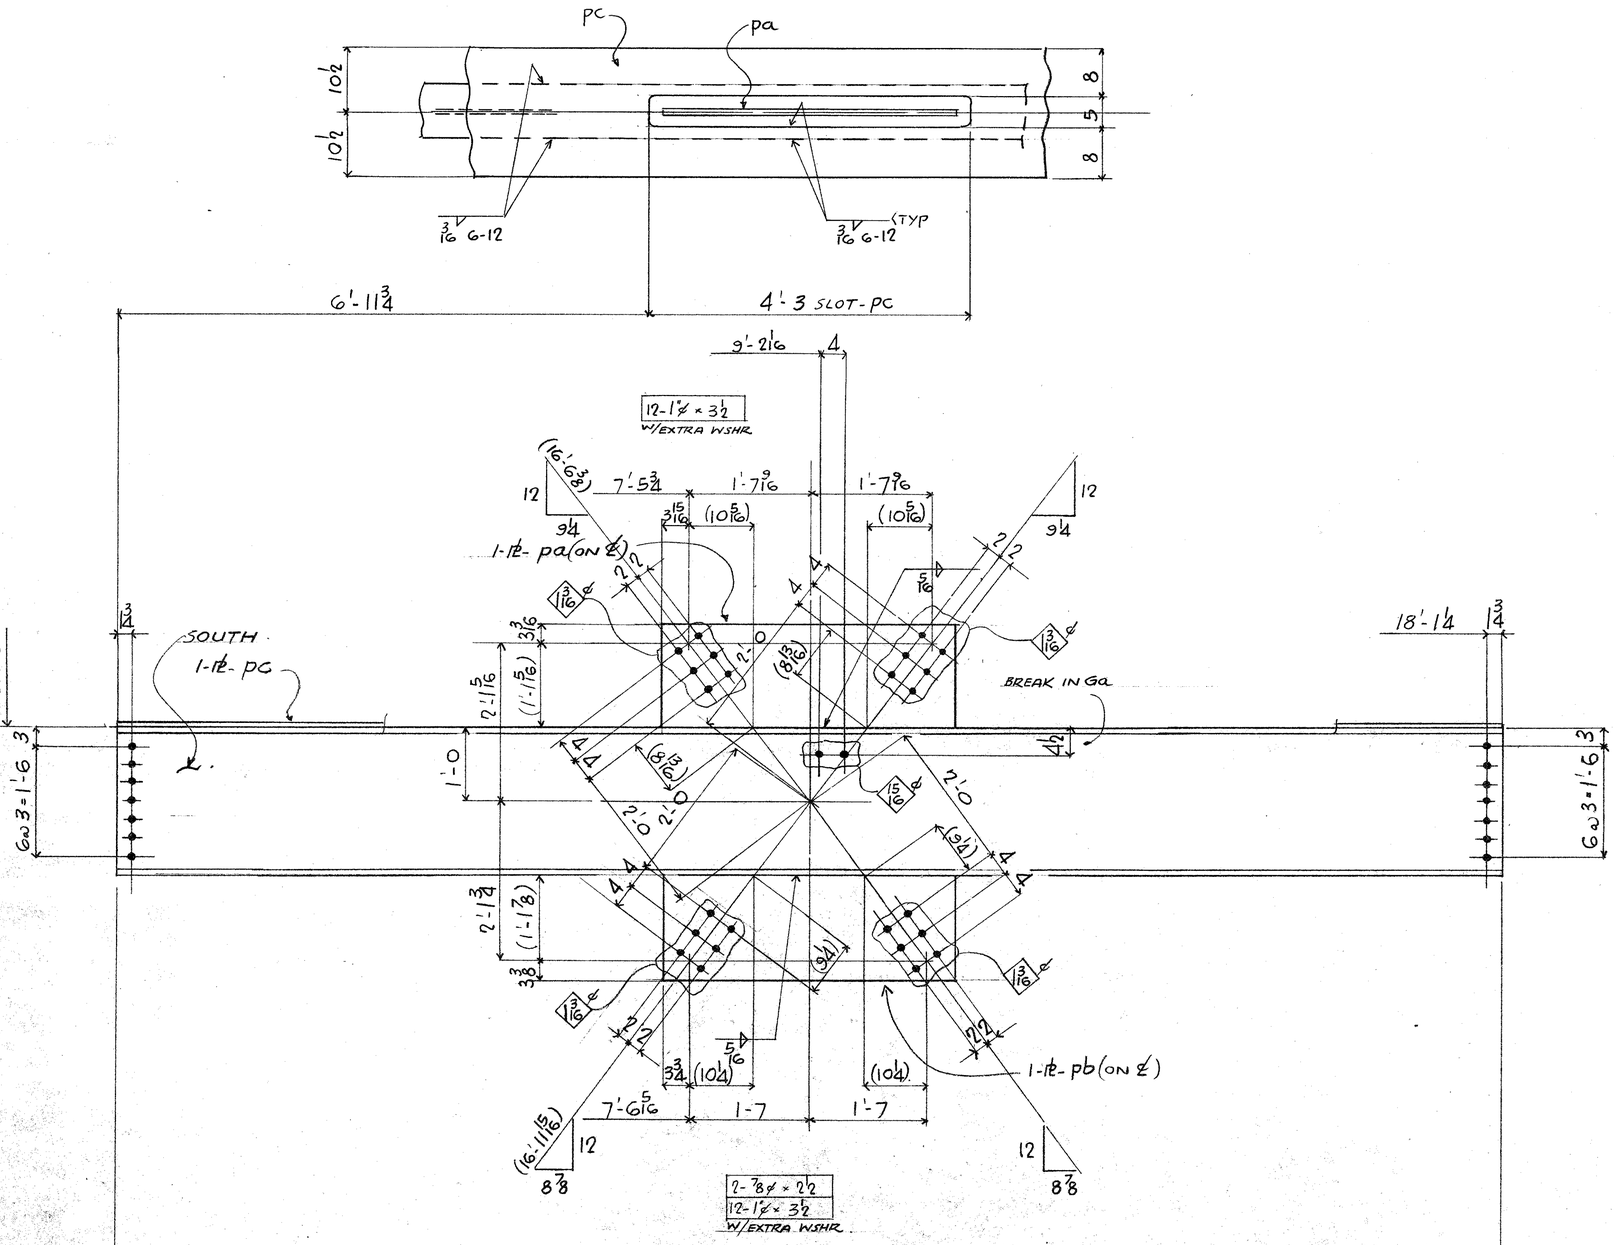


P52/22

A548

⟨DIV 0708⟩

ONE W 23⅞ x 9 x 76 # 76 x 18'-3 [MAT'L A36]

FIELD BOLTS
2- ⅞ø A325 x 2½
24- 1"ø A490 x 3½
24- 1"ø A325 WASHERS

NOTES —
ALL CONN MAT'L G40.21 GR 44W.
ELECTRODES E70XX.
NO PAINT.
ALL 1"ø BOLTS TO HAVE 2 WASHERS

REF DIAGS EG E121

BILL OF MATERIAL

LINE	COST	COMMX SHIP DIVN.	PIECE MARKS MAIN MAT'L.	PIECE MARKS DETAIL MAT'L.	NO. OF PIECES	MATERIAL DESCRIPTION PL	WIDTH Inch	WIDTH 16th	X PLATE ONLY	THK. In.	THK. 16th	GRADE CODE	DSGR	FINISHED LENGTH Feet	FINISHED LENGTH In.	FINISHED LENGTH 16th	PAGE	LINE	REMARKS
01					F001														
02																			
03																			
04				PB	1	PL	16	8X		0	12	44W		3	11	0			
05				PB	1	PL	17	4X		0	12			3	9	8			
06				PC	1	PL	21	0X		0	4			18	3	0			
07																			
08																			
09																			
10																			
11																			
12																			
13																			
14					1			1E3/16						22	9	0			
15					1			1E5/16						13	7	0			
16																			
17																			
18																			
19																			
20																			
21	0708	A548			1	W	24	76				A36		18	3	0	52	22	
22																			
23																			
24																			
25																			
26			TOTAL		7				TOTAL					77					(1 OF 1)
01																			
02																			
26			TOTAL						TOTAL										March/85

IMPERIAL

REV					
	1	DATE	BY	SPEC. A36 U/N.	FRANKEL STEEL LIMITED
	2	DATE	BY	HOLES 1"ø U/N.	220 ATTWELL DRIVE, UNIT 1, REXDALE, ONTARIO M9W 5B2
	3	DATE	BY	FINISH	

MADE 27	DATE	SQUAD	PROJECT: 7 WORLD TRADE CENTER	CONTRACT	DWG.No.
ACS	MAR'85	FR	DETAIL: BRACED BEAM @ EL 375'-3	84-15	548
CHK'D. 28 AS	DATE MAR 85				