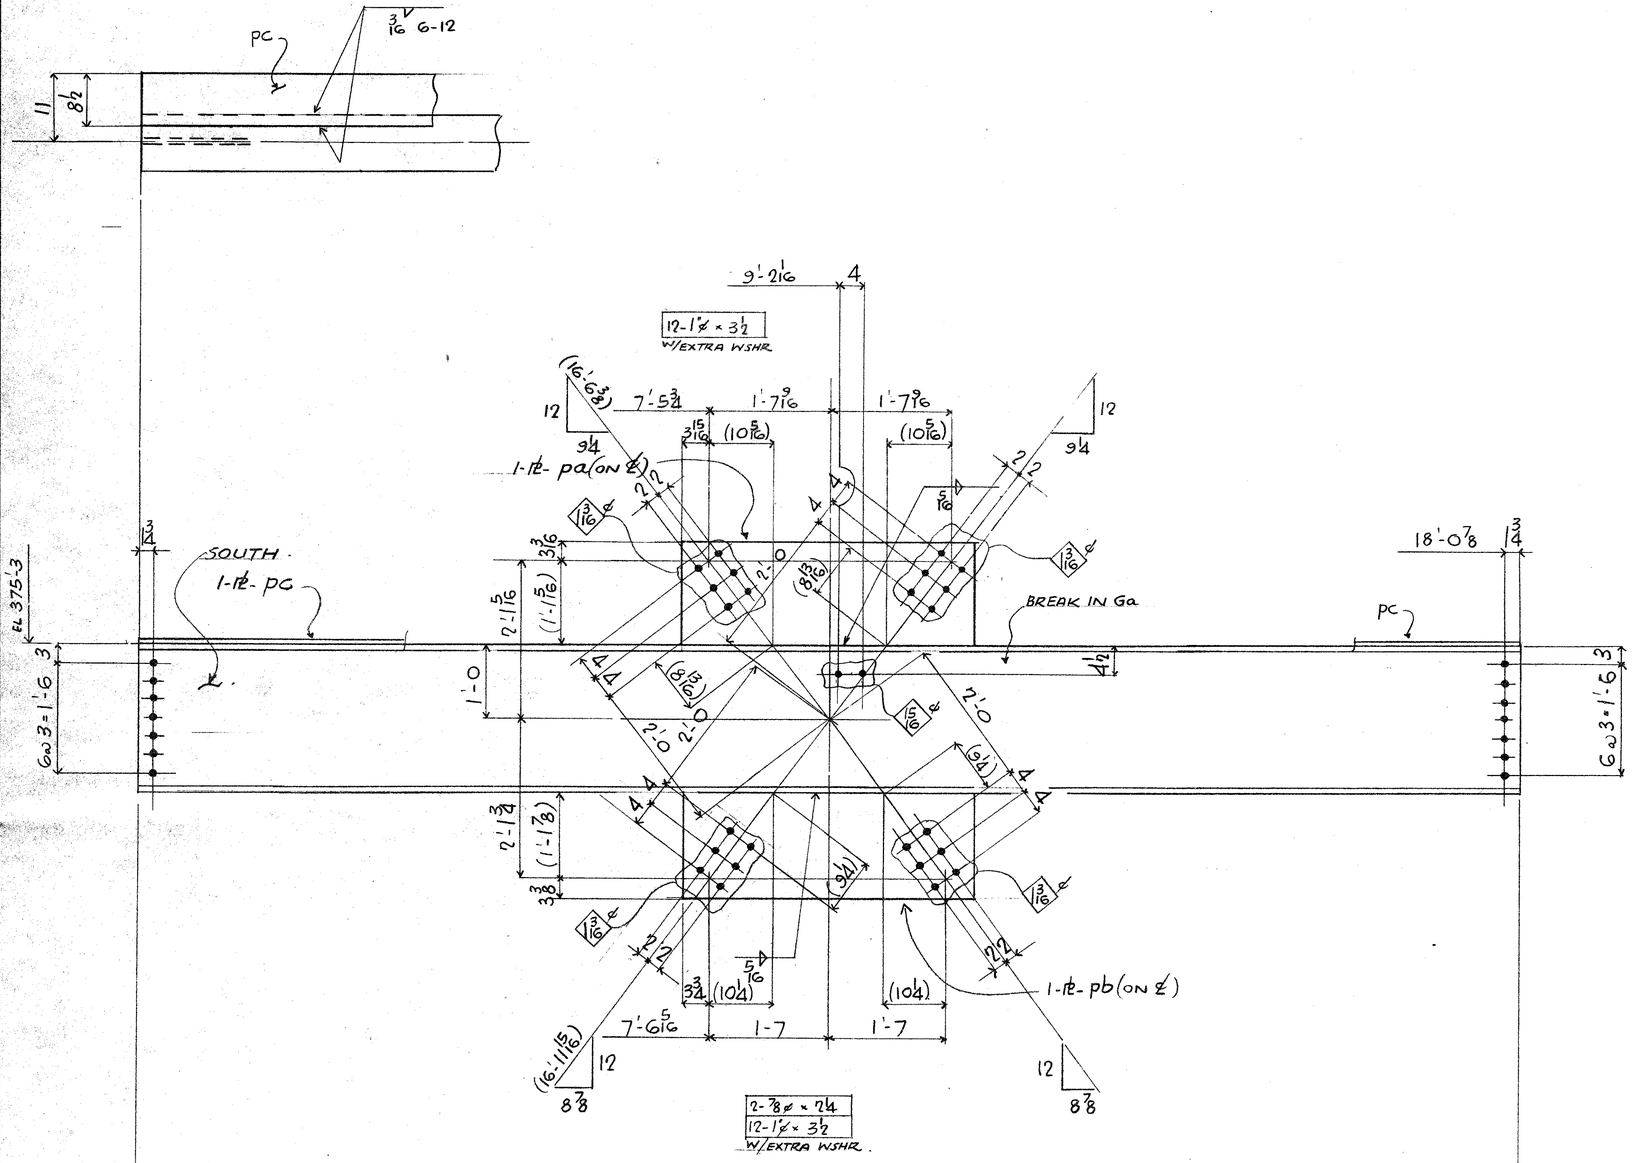


P52/23.

A549

(DIV 0708)

ONE W 23 7/8 x 9 x 16 @ 76 x 18'-7 5/8 [MAT'L A36]

FIELD BOLTS

2- ⅞ø A325 x 2¼.

24- 1"ø A490 x 3½

24- 1"ø A325 WASHERS.

NOTES —

ALL CONN MATL G40.21 GR 44W.

ELECTRODES E70XX.

NO PAINT.

ALL 1"ø BOLTS TO HAVE 2 WASHERS

REF DIAGS E6 E121

BILL OF MATERIAL

LINE	COST CODE	COMMX SHIP DIVN.	PIECE MARKS MAIN MAT'L.	PIECE MARKS DETAIL MAT'L.	NO. OF PIECES	MATERIAL DESCRIPTION PL	WIDTH Inch	WIDTH 16th	X PLATE ONLY	THK. In.	THK. 16th	GRADE CODE	DSDR	FINISHED LENGTH Feet	FINISHED LENGTH In.	FINISHED LENGTH 16th	PAGE	LINE	REMARKS
01					F001														
02																			
03																			
04				PA	1	PI	16	8	X	0	12	44W		3	11	0			
05				PB	1	PI	17	4	X	0	12	"		3	9	8			
06				PC	1	PI	8	8	X	0	4	"		18	2	10			
07																			
08																			
09																			
10																			
11																			
12																			
13																			
14					1	1E3/16								18	3	0			
15					1	1F5/16								13	7	0			
16																			
17																			
18																			
19																			
20																			
21	0708	A549			1	W	24	16				A36		18	2	10	52	23	
22																			
23																			
24																			
25																			
26	TOTAL				7	TOTAL								73					(1 OF 1)

01																			
02																			
26	TOTAL					TOTAL													Mar 18/85

REV.					
1	DATE	BY	SPEC. A36 U/N	**FRANKEL STEEL LIMITED**	
2	DATE	BY	HOLES 1/16ø U/N.	220 ATTWELL DRIVE, UNIT 1, REXDALE, ONTARIO M9W 5B2	
3	DATE	BY	FINISH		

MADE 27		DATE	SQUAD	PROJECT:	CONTRACT	DWG.No.
ACS		MAR 85	FR	7 WORLD TRADE CENTER	84-15	549
CHK'D. 28		DATE		DETAIL: BRACED BEAM @ EL 375'-3		
AS		MAR 85				