
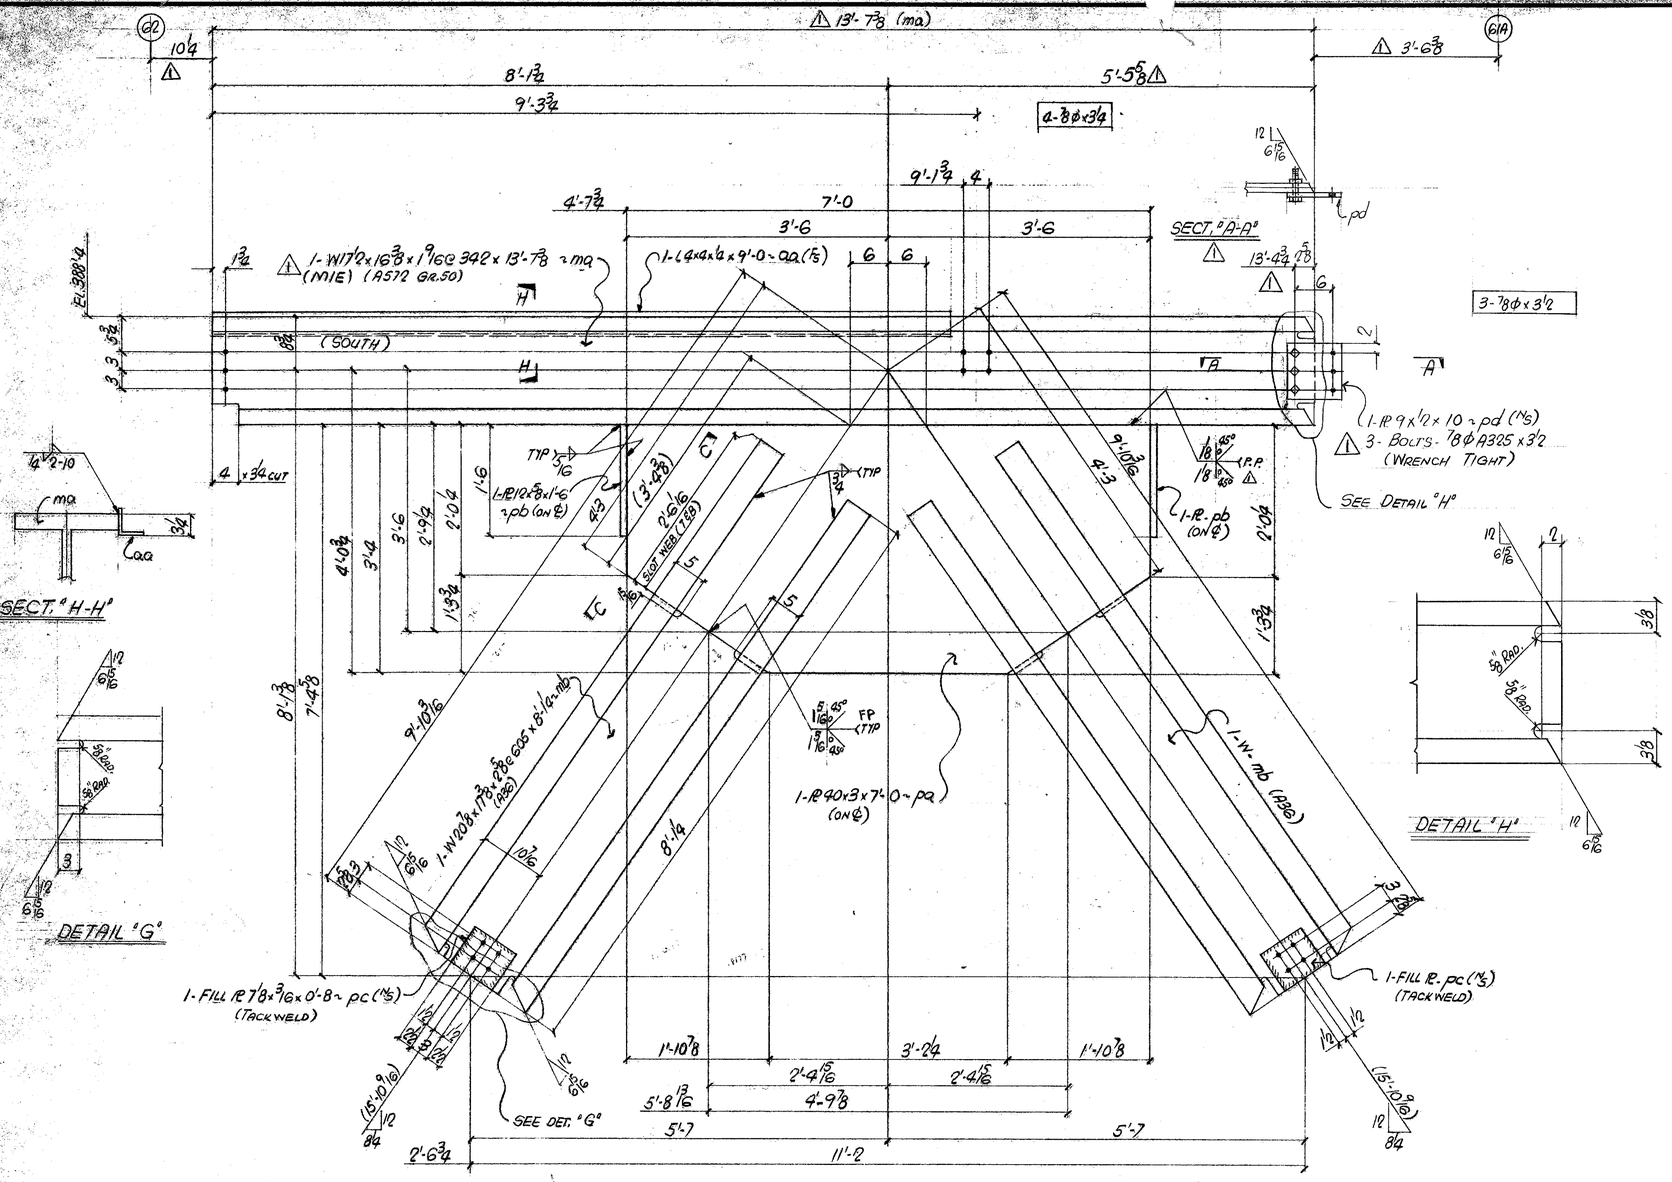


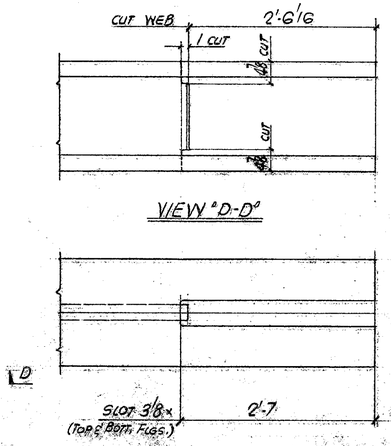


VIEW "D-D"

SECT. "C-C"

ONE- PIECE- A553 ⟨DIV. 07/5⟩

FIELD BOLT SUMMARY:
4- ⅞ϕ A325 x 3½
3- ⅞ϕ A325 x 3½

DETAIL MATERIAL TO BE G40.21 (44W) 4/H
E70 SERIES ELECTRODES
REF. DIAG. E7. E123, 961

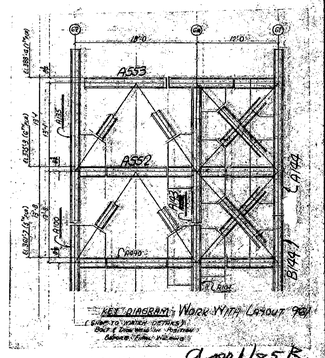

Apr 11/85 R
Mar 19/85

REVISED					
DATE:	BY:	OPEN HOLES:	9/8ϕ	7 WORLD TRADE CENTER	FRANKEL STEEL LIMITED
DATE:	BY:	PAINT:		47 STORY OFFICE BUILDING	220 ATTWELL DRIVE UNIT 1 REXDALE, ONTARIO M9W 5B2
DATE:	BY:	ERECTED BY:		TISHMAN CONSTRUCTION (CUSTOMER)	SQUAD: FR
DATE:	BY:	FIELD PAINT:		EMERY ROTH & SONS P.C. (ARCHITECT)	MADE BY: ELN DATE: Mar 85 CHKD. BY: D.I DATE: MARCH 85
DATE: 3/19/85	BY: ELN	INSPECTION:		IRWIN G. CANTOR P.C. (ENGINEER)	CONT. No: 84.15 SHEET: 553.15

⚠ SHOP SPLICED BEAM mq TO SUIT APP.