
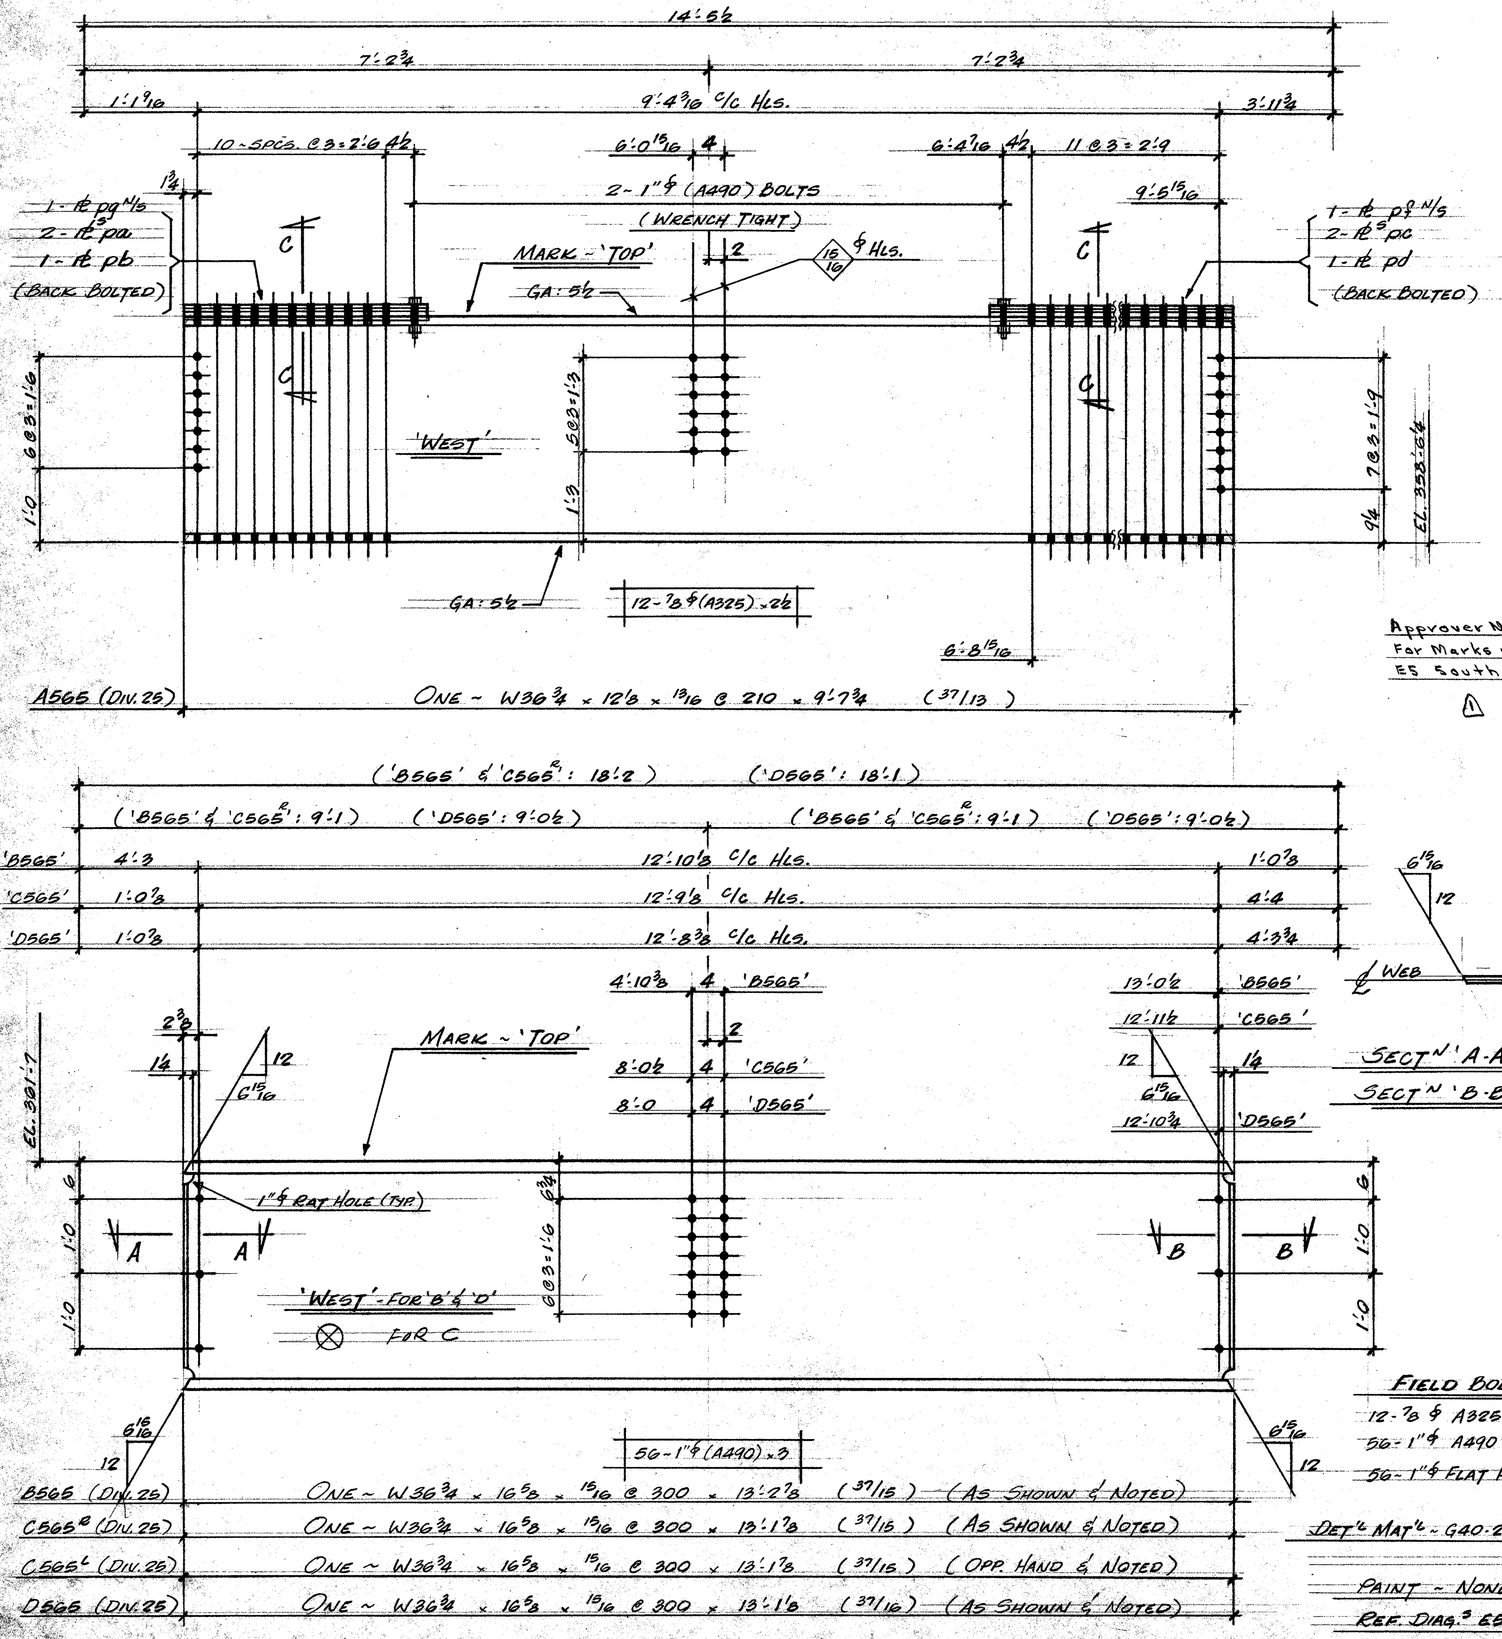


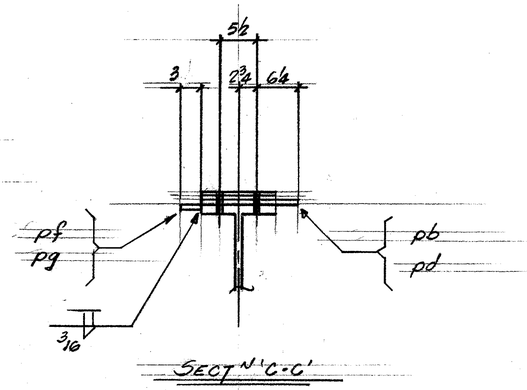

SECT^N 'C-C'

SECT^N 'A-A' (AS SHOWN)

SECT^N 'B-B' (OPP. HAND)

Approver Note
For Marks see latest
E5 South wall

1

FIELD BOLTS

12 - ⅞ ϕ A325 x 2½
56 - 1" ϕ A490 x 3
56 - 1" ϕ FLAT HARD. WASHER

DET'L MAT'L - G40.21 GR. 44W U/N

PAINT - NONE

REF. DIAG.^S E5 & E119

BILL OF MATERIAL

LINE	COOSDE	COMMX SHIP DIVN.	PIECE MARKS MAIN MAT'L.	PIECE MARKS DETAIL MAT'L.	NO. OF PIECES	MATERIAL DESCRIPTION PL	WIDTH Inch	WIDTH 16th	X PLATE ONLY	THK. In.	THK. 16th	GRADE CODE	DSOR	FINISHED LENGTH Feet	FINISHED LENGTH In.	FINISHED LENGTH 16th	PAGE	LINE	REMARKS
01				F001															
02																			
03				PA	2	PL	12	0	x		2	44W		3	2	0			
04				PB	1	PL	15	0	x		6			3	2	0			
05				PC	2	PL	12	0	x		2			3	5	0			
06				PD	1	PL	15	0	x		6			3	5	0			
07				PE	1	PL	3	0	x		6			3	5	0			
08				PG	1	PL	3	0	x		6			3	2	0			
09																			
10					4	HT BOLT 1" x 3¾						490							
11					4	HT WASHER 1"						325							
12																			
13	0028	A565			1	W	36	x 210				A36		9	7	12	37	13	
14																			
15																			
16				F001															
17																			
18	0028	B565			1	W	36	x 300				A36		13	2	14	37	15	PREP. 2-E
19																			
20				F002															
21																			
22	0028	C565R			1	W	36	x 300				A36		13	1	14	37	15	PREP. 2-E
23																			
24	0028	C565L			1	W	36	x 300				A36		13	1	14	37	15	PREP. 2-E
25																			
26			TOTAL						TOTAL										1 OF 2
01				F001															
02																			
03	0028	D565			1	W	36	x 300				A36		13	1	2	37	16	PREP. 2-E
04																			
05																			
26			TOTAL		26				TOTAL					79					2 OF 2

Apr. 1 85

REV.					
1	DATE APR 10	BY	U/N	SPEC.	A36 U/N
2	DATE	BY		HOLES	1"/16 ϕ U/N
3	DATE	BY		FINISH	

FRANKEL STEEL LIMITED
220 ATTWELL DRIVE, UNIT 1, REXDALE, ONTARIO M9W 5B2

MADE 27	DATE	SQUAD
MH	MAR '85	
CHK'D. 28	DATE	
ME	MAR 85	FR

PROJECT: 7 WORLD TRADE CENTRE
DETAIL: 5TH FLR. WIND GIRDERS

CONTRACT: 84-15
DWG.No.: 565