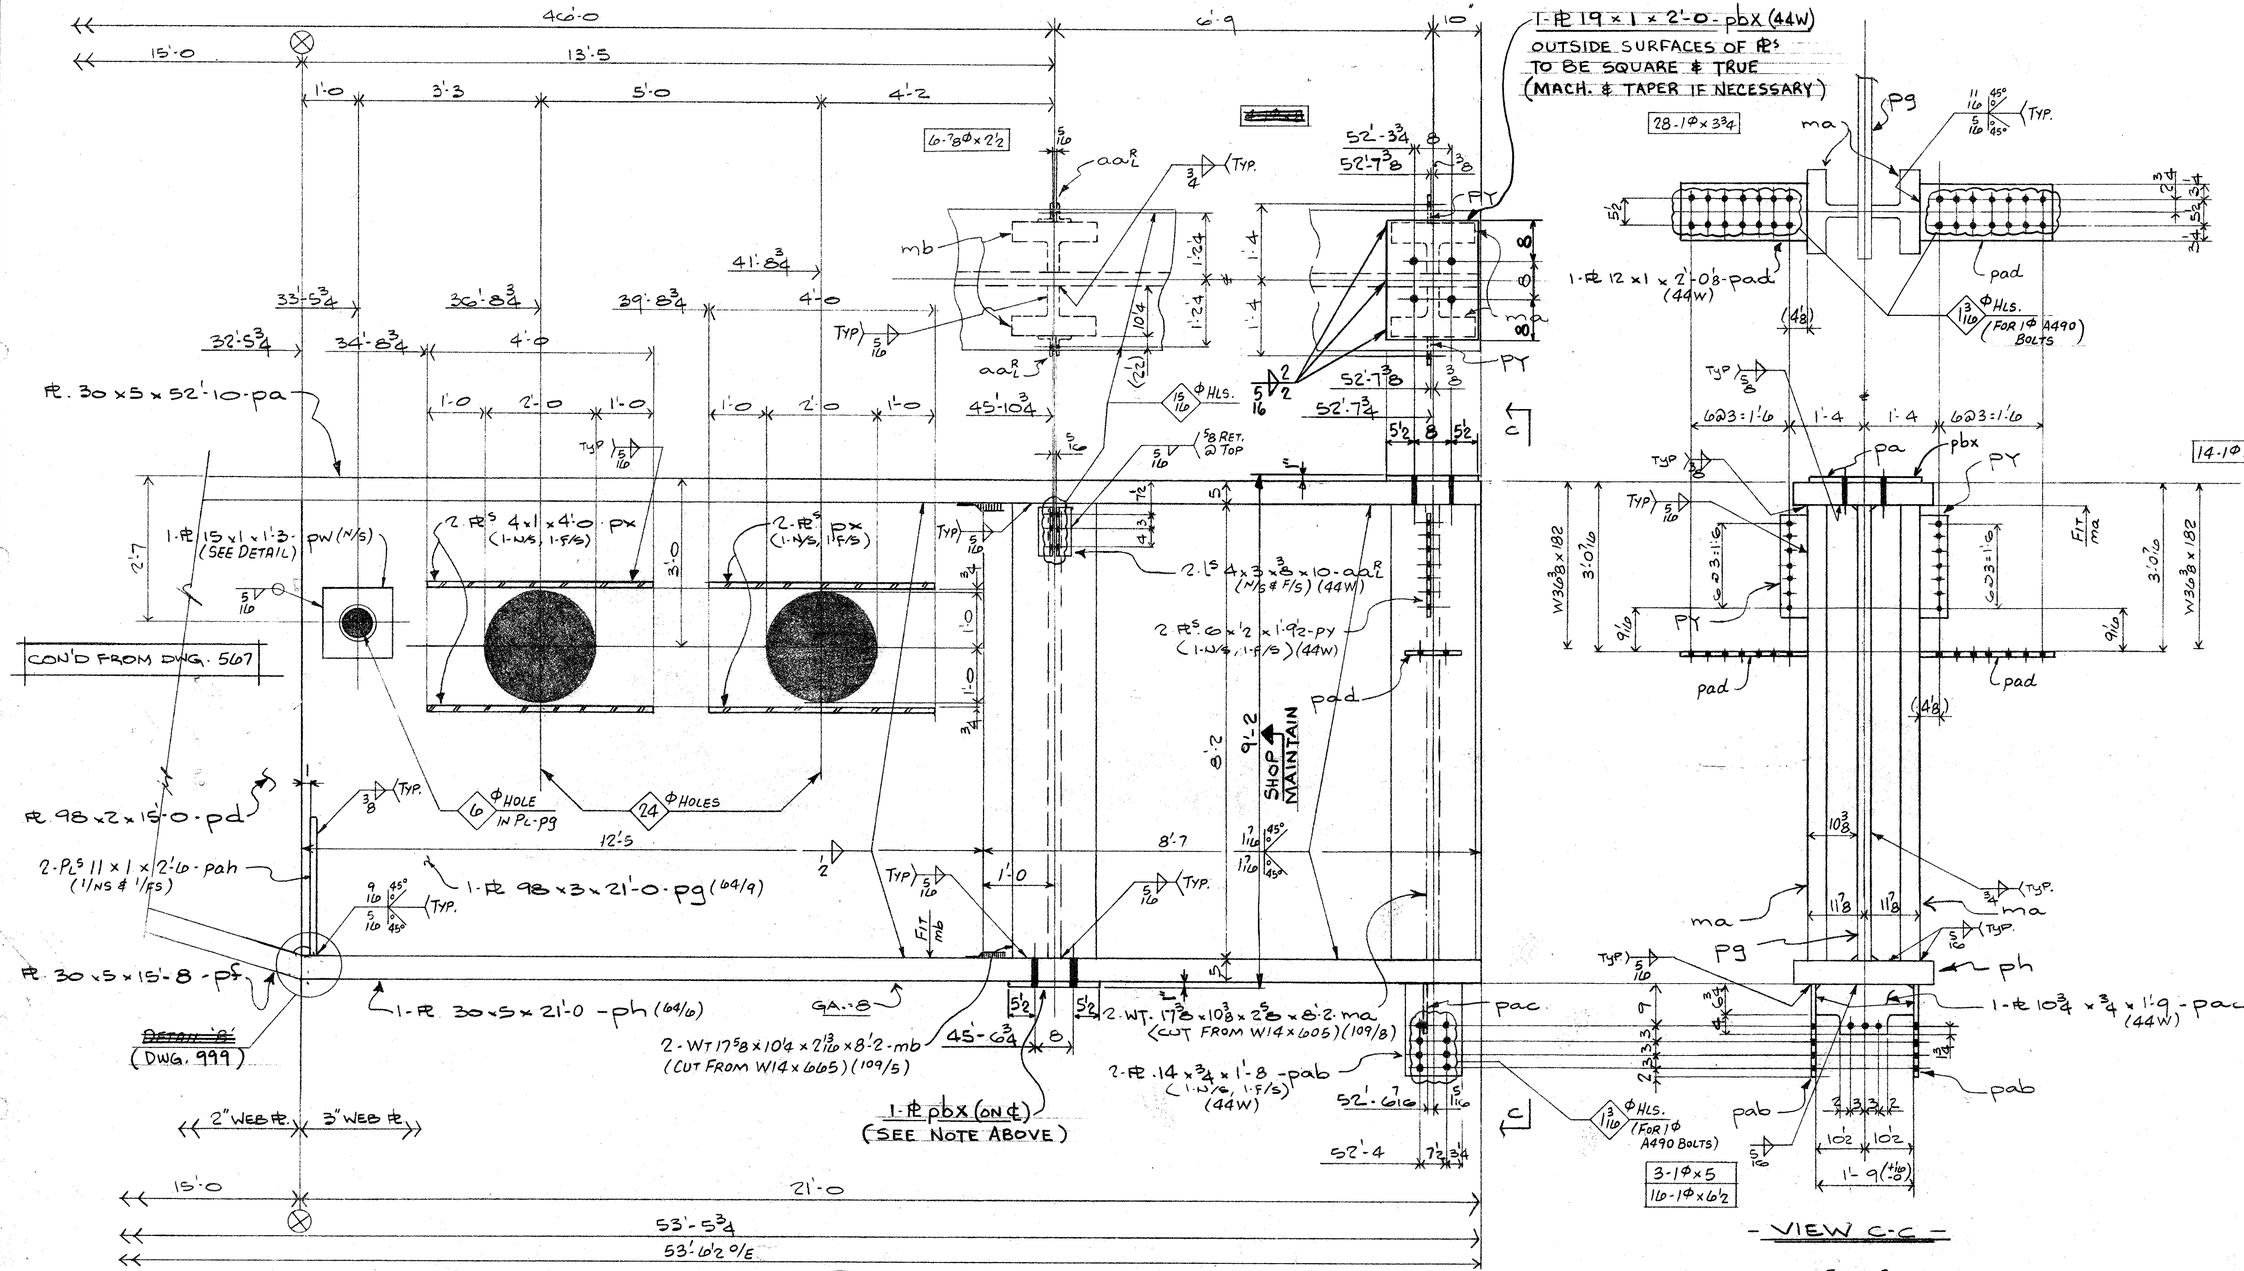


FIELD BOLTS

6 - ⅞Φ A325 x 2½

14 - 1Φ A490 x 3
28 - x 3¾
3 - x 5
11 - x 6½
61 - 1Φ A325 WASHERS

MAT'L - A36 U/N
ALL 1Φ A490 BOLTS TO HAVE 2 WASHERS
E70 SERIES ELECTRODES
REF. DIAG. E7, E123

WORK THIS DWG WITH DWG. 5607

April 13/85

REVISED		
DATE ____	BY ____	OPEN HOLES 1 1/16 +⅛ -0
DATE ____	BY ____	PAINT NONE
DATE ____	BY ____	ERECTED BY ____
DATE ____	BY ____	FIELD PAINT ____
DATE ____	BY ____	INSPECTION ____

7 WORLD TRADE CENTER
MG 27 - 7th FLOOR AT COL 49A
TISHMAN CONSTRUCTION — CUSTOMER
EMERY ROTH & SONS P.C. — ARCHITECT
IRWIN G. CANTOR P.C. — ENGINEER

FRANKEL STEEL LIMITED
220 ATTWELL DRIVE UNIT 1 REXDALE, ONTARIO M9W 5B2

SQUAD F.R.
MADE BY K.B.N. DATE MARCH 1985 CHK'D. BY D.I. DATE APRIL 85
CONT. No. 84-15 SHEET 5607A