
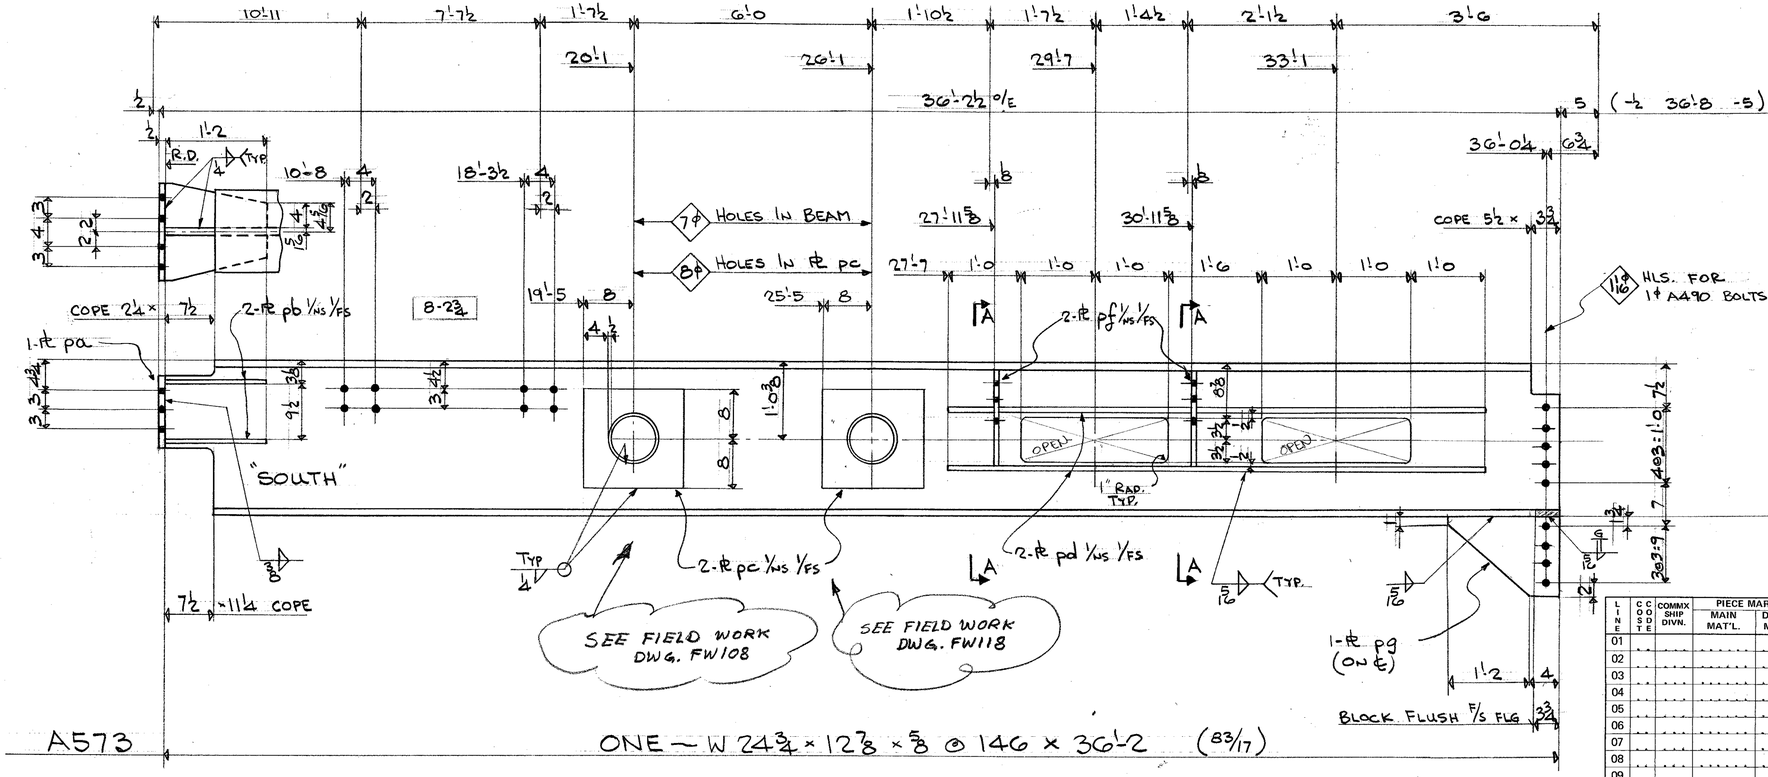


A573 ONE — W 24¾ × 12⅞ × ⅝ @ 146 × 36'-2 (83/17)

FIELD BOLTS
18 } 7/8 A325 { ×2
8 } ×2¾

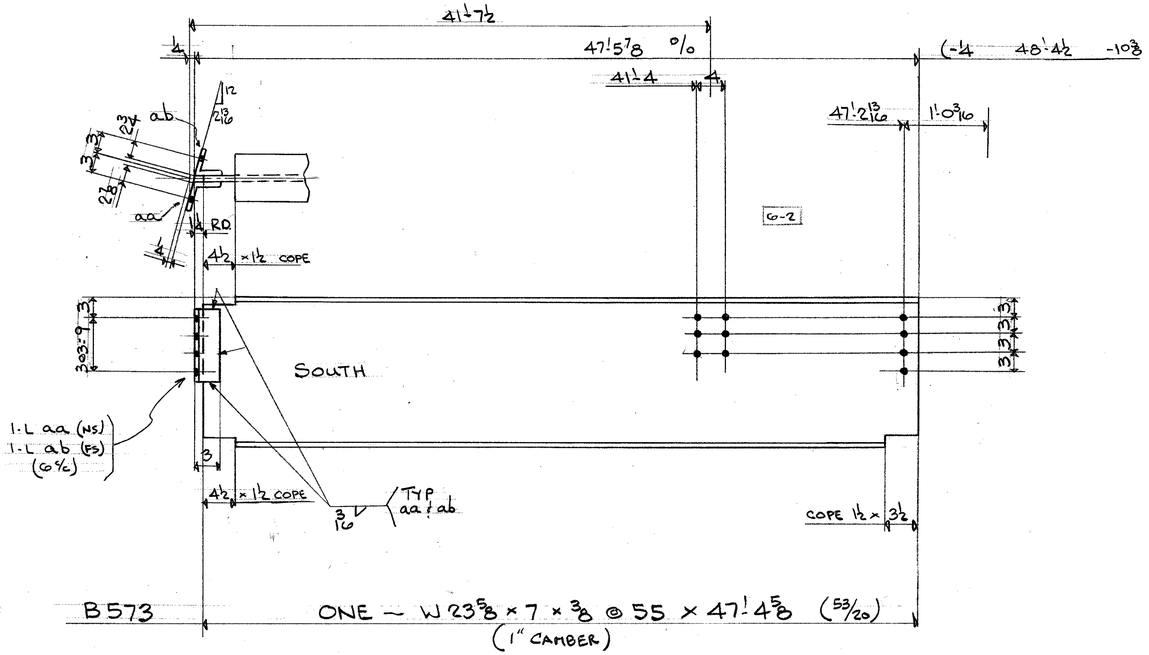

B573 ONE — W 23⅝ × 7 × ⅜ @ 55 × 47'-4⅝ (53/20)
(1" CAMBER)

BILL OF MATERIAL

LINE	CCOSDE	COMMX SHIP DIVN.	PIECE MARKS MAIN MAT'L.	PIECE MARKS DETAIL MAT'L.	NO. OF PIECES	MATERIAL DESCRIPTION PL	WIDTH Inch	WIDTH 16th	X PLATE ONLY	THK. In.	THK. 16th	GRADE CODE	DSOOR	FINISHED LENGTH Feet	FINISHED LENGTH In.	FINISHED LENGTH 16th	PAGE	LINE	REMARKS
01																			
02																			
03					F001														
04																			
05				PG.	1	P.I	12	12	×	1	0	44W		1	6	0			
06				PF.	4	P.I	8	3	×	6		44W		1	3	4			
07				PD.	4	P.I	4	0	×	12		A572 GR50		7	6	0			
08				PE.	4	P.I	16	0	×	8		A572 GR50		1	4	0			
09				PB.	4	P.I	5	15	×	8		44W		1	2	0			
10				PA	1	P.I	11	4	×	8		44W		1	0	8			
11																			
12					1				F	1/4				65	0	0			
13					1				F	5/16				63	0	0			
14					1				F	3/8				2	1	0			
15	0713	A573			1				W	24 × 146		A572 GR50		36	2	0	83	17	
16																			
17					F001														
18																			
19																			
20				AB	1				L	4 × 3 × 3/8		44W		0	11	8			BENT
21				AA	1				L	4 × 3 × 3/8		44W		0	11	8			BENT
22																			
23					1				F	3/8				2	10	0			
24	0718	B573			1				W	24 × 55		A572 GR50		47	4	10	53	20	
25																			
26			TOTAL		28				TOTAL					227					1 OF 1

IMPERIAL

REV.			
1	DATE	BY	SPEC. A572 - GR 50 U/N
2	DATE	BY	HOLES 15/16 ϕ U/N
3	DATE	BY	FINISH

Agar 3/85

FRANKEL STEEL LIMITED
220 ATTWELL DRIVE, UNIT 1, REXDALE, ONTARIO M9W 5B2

MADE 27	DATE MAR./85	SQUAD F.R.	PROJECT: 7 WORLD TRADE CENTRE	CONTRACT 84-15	DWG.No. 573
CHK'D. 28 VDP	DATE APRIL/85		DETAIL: 6TH FLOOR BEAMS		