

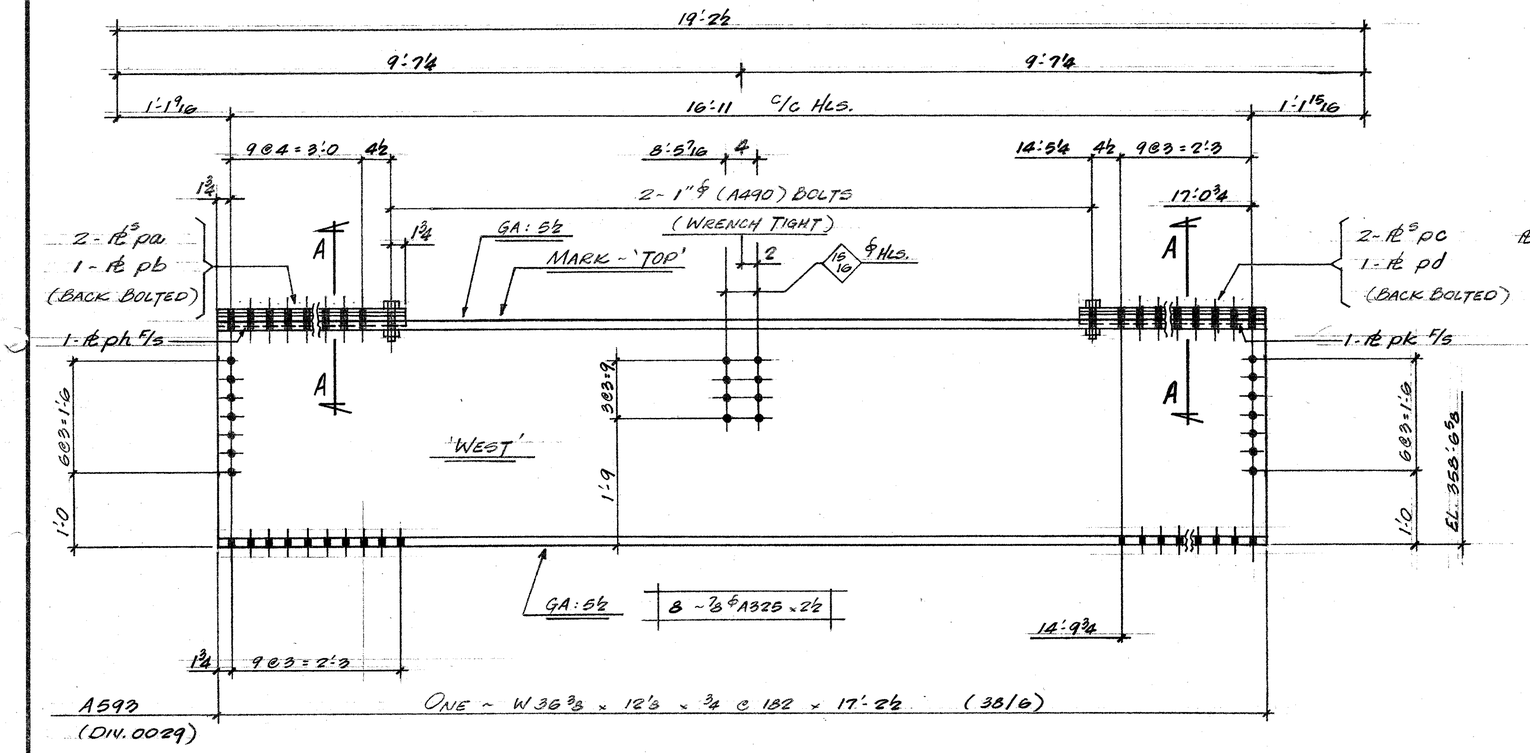


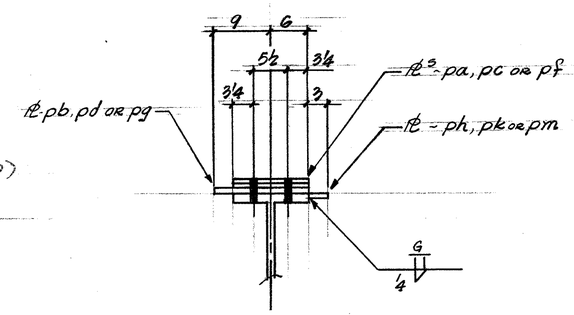

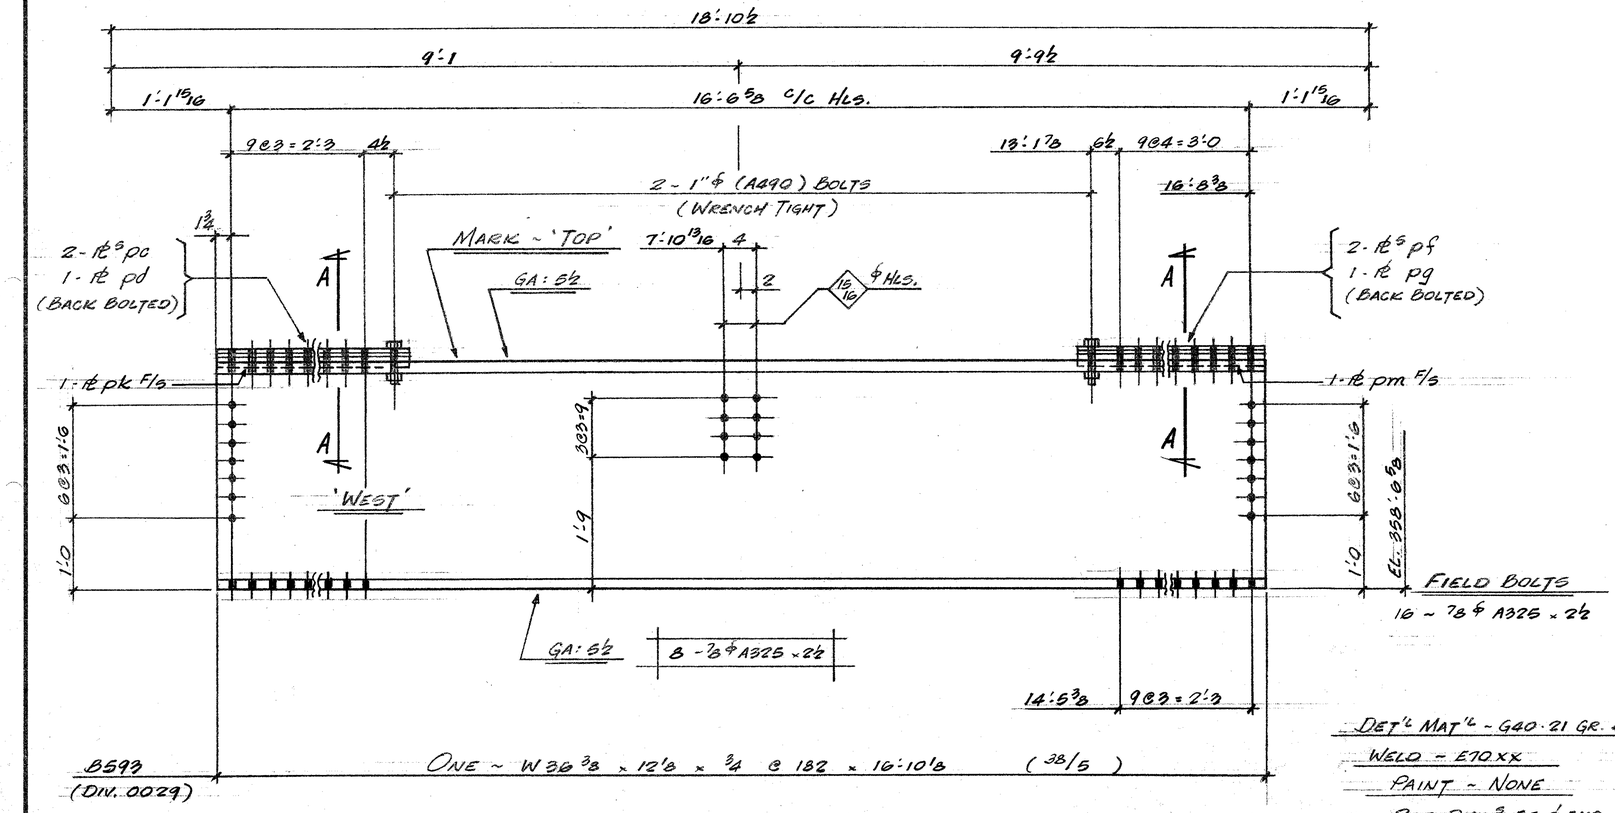

FIELD BOLTS
16 - 7/8 ϕ A325 x 2½

DET'L MAT'L - G40.21 GR. 44W U/N
WELD - E70.XX
PAINT - NONE
REF. DIAG.^S E5 & E119

BILL OF MATERIAL

LINE	COST	COMMX SHIP DIVN.	PIECE MARKS MAIN MAT'L.	PIECE MARKS DETAIL MAT'L.	NO. OF PIECES	MATERIAL DESCRIPTION PL	WIDTH Inch	WIDTH 16th	X PLATE ONLY	THK. In.	THK. 16th	GRADE CODE	DOOR	FINISHED LENGTH Feet	FINISHED LENGTH In.	FINISHED LENGTH 16th	PAGE	LINE	REMARKS
01				F001															
02																			
03				PA	2	PL	12	0	x	0	2	44W		3	8	0			
04				PB	1	PL	16	0	x	0	6			3	8	0			
05				PC	2	PL	12	0	x	0	2			2	11	0			
06				PD	1	PL	15	0	x	0	6			2	11	0			
07				PH	1	PL	3	0	x	0	4			3	8	0			
08				PK	1	PL	3	0	x	0	4			2	11	0			
09																			
10																			
11																			
12					4	HT. BOLT 1" - 3½						490							
13					4	HT. WASHER 1"						325							
14																			
15																			
16					1	IF 1/4									8 7	0			
17					1	TG 1/4									6 7	0			
18																			
19																			
20	0029	A593			1	W 36 x 182						A36		17	2	8 38	6		
21																			
22																			
23																			
24																			
25																			
26			TOTAL						TOTAL									1 OF 2	

LINE	COST	COMMX SHIP DIVN.	PIECE MARKS MAIN MAT'L.	PIECE MARKS DETAIL MAT'L.	NO. OF PIECES	MATERIAL DESCRIPTION PL	WIDTH Inch	WIDTH 16th	X PLATE ONLY	THK. In.	THK. 16th	GRADE CODE	DOOR	FINISHED LENGTH Feet	FINISHED LENGTH In.	FINISHED LENGTH 16th	PAGE	LINE	REMARKS
01				F001															
02																			
03				PC	2	PL	12	0	x	0	2	44W		2	11	0			
04				PD	1	PL	15	0	x	0	6			2	11	0			
05				PE	2	PL	12	0	x	0	2			3	10	0			
06				PG	1	PL	15	0	x	0	6			3	10	0			
07				PK	1	PL	3	0	x	0	4			2	11	0			
08				PM	1	PL	3	0	x	0	4			3	10	0			
09																			
10																			
11																			
12					4	HT BOLT 1" x 3½						490							
13					4	HT WASHER 1"						325							
14																			
15																			
16					1	IF 1/4									6 9	0			
17					1	TG 1/4									6 9	0			
18																			
19																			
20	0029	B593			1	W 36 x 182						A36		16	10	2 38	5		
21																			
22																			
23																			
24																			
25																			
26			TOTAL		40				TOTAL					87				2 OF 2	

APRIL 18/85

REV				
1	DATE	BY	SPEC.	A36 U/N
2	DATE	BY	HOLES	1 1/16 ϕ U/N
3	DATE	BY	FINISH	

FRANKEL STEEL LIMITED
220 ATTWELL DRIVE, UNIT 1, REXDALE, ONTARIO M9W 5B2

MADE	DATE	SQUAD	PROJECT	CONTRACT	DWG.No.
27 MH	APR. '85	FR	7 WORLD TRADE CENTRE	84-15	593
CHK'D. 28 PBG	DATE —		DETAIL: 5TH FLR. WIND GIRDERS (NORTH)		