


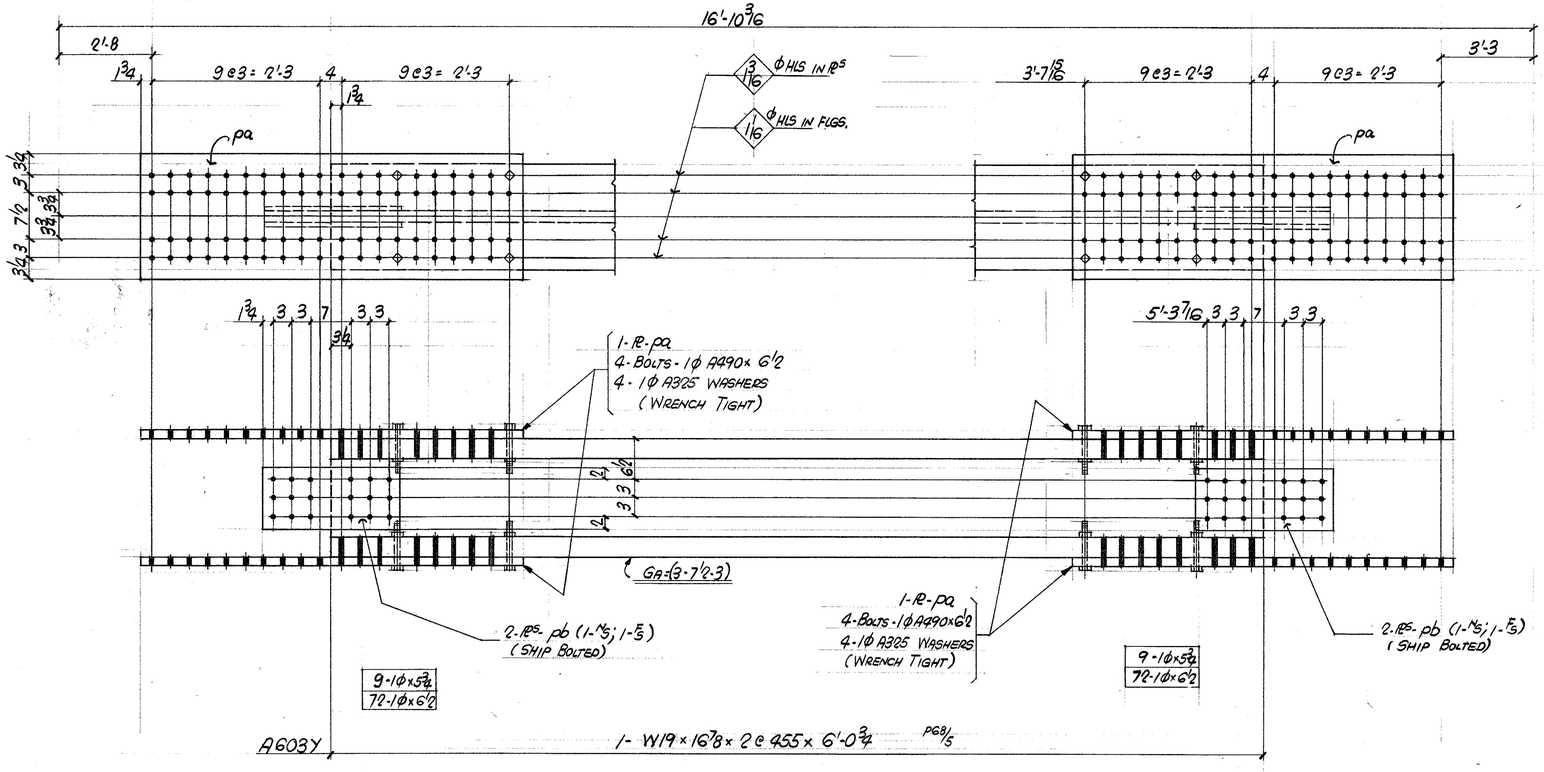


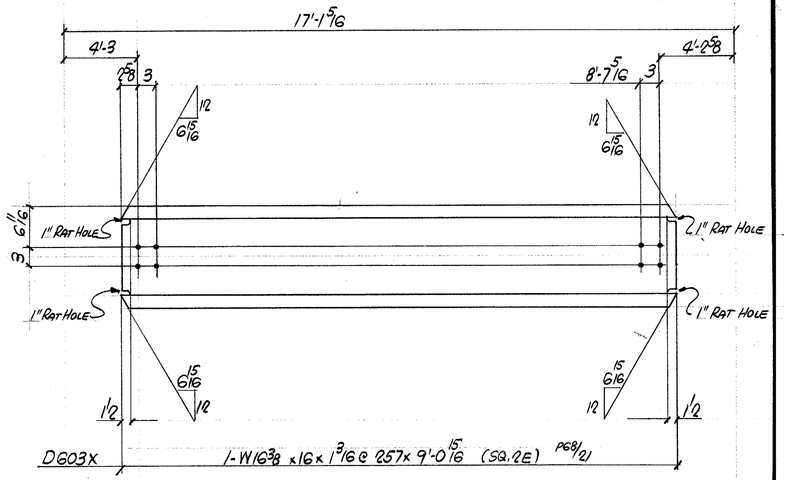

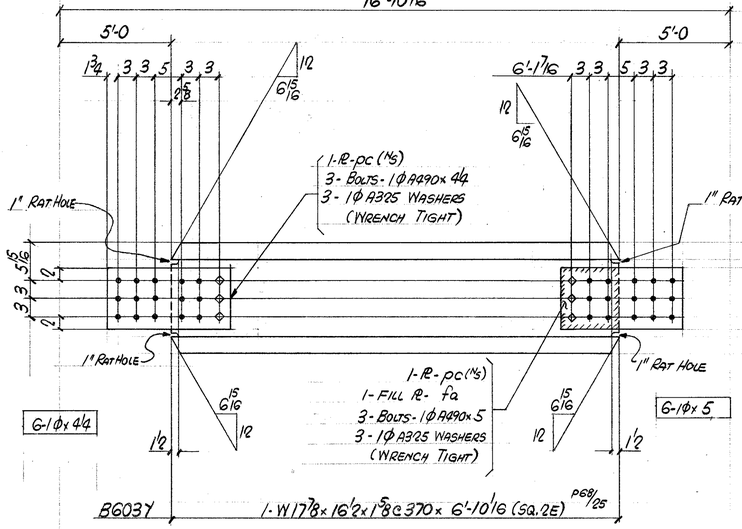

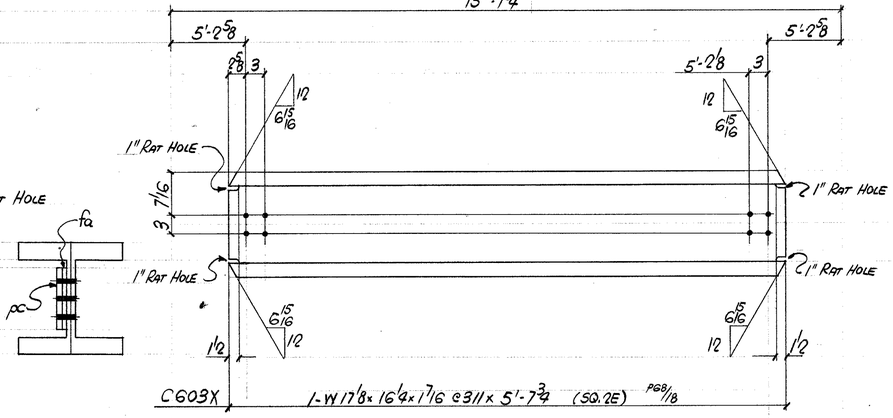

FIELD BOLT SUMMARY

144 - 1φ A490 x 6 1/2
18 - x 5 3/4
6 - x 5
6 - x 4 1/4
174 - 1φ A325 WASHERS

DETAIL MATERIAL G40.21 (44W)
REF DIAG. E120

BILL OF MATERIAL

LINE	COOD STE	COMMX SHIP DIVN.	PIECE MARKS MAIN MAT'L.	PIECE MARKS DETAIL MAT'L.	NO. OF PIECES	MATERIAL DESCRIPTION	GRADE CODE	DSOR	FINISHED LENGTH Feet	FINISHED LENGTH In. 16th	PAGE	LINE	REMARKS
01					F001								
02				PA	4	PL 10 0 x 1 1/2	44W		5	1 8			
03				PB	4	PL 10 0 x 1 0	44W		1	10 8			
04					16	HT BOLT 1 x 6 1/2	490						
05													
06					16	HT WASHERS 1	325						
07													
08	0717	A603Y			1	W 14 x 455	A36	G	0 12	GB 5			
09													
10					F001								
11				PC	2	PL 10 0 x 1 0	44W		1	8 8			
12				FA	1	PL 10 0 x 0 12	44W		0	9 8			
13					3	HT BOLTS 1 x 5	490						
14					3	HT BOLTS 1 x 4 1/4	490						
15					6	HT WASHERS 1	325						
16													
17	0717	B603Y			1	W 14 x 370	A36	G	10 1	GB 25	SQ.2E	PREP. 2E	
18													
19													
20					MARK								
21	0717	C603X			1	W 14 x 311	A36	S	7 12	GB 18	SQ.2E	PREP. 2E	
22													
23													
24													
25	0044	D603X			1	W 14 x 257	A36	9	0 15	GB 21	SQ.2E	PREP. 2E	
26		TOTAL			61	TOTAL			33				

01													
02													
26		TOTAL				TOTAL							Apr 18/85

IMPERIAL

REV.					
	1	DATE	BY	SPEC. A36 4/H	FRANKEL STEEL LIMITED
	2	DATE	BY	HOLES 1/16 φ	220 ATTWELL DRIVE, UNIT 1, REXDALE, ONTARIO M9W 5B2
	3	DATE	BY	FINISH	

MADE	DATE	SQUAD	PROJECT: 7 WORLD TRADE CENTER	CONTRACT	DWG.No.
27 ELNEBRIJA	APR '85	F.R.		84-15	603
CHK'D. 28 ACS	DATE Apr '85		DETAIL: VERTICAL BRACES - WEST ELEVATION		