

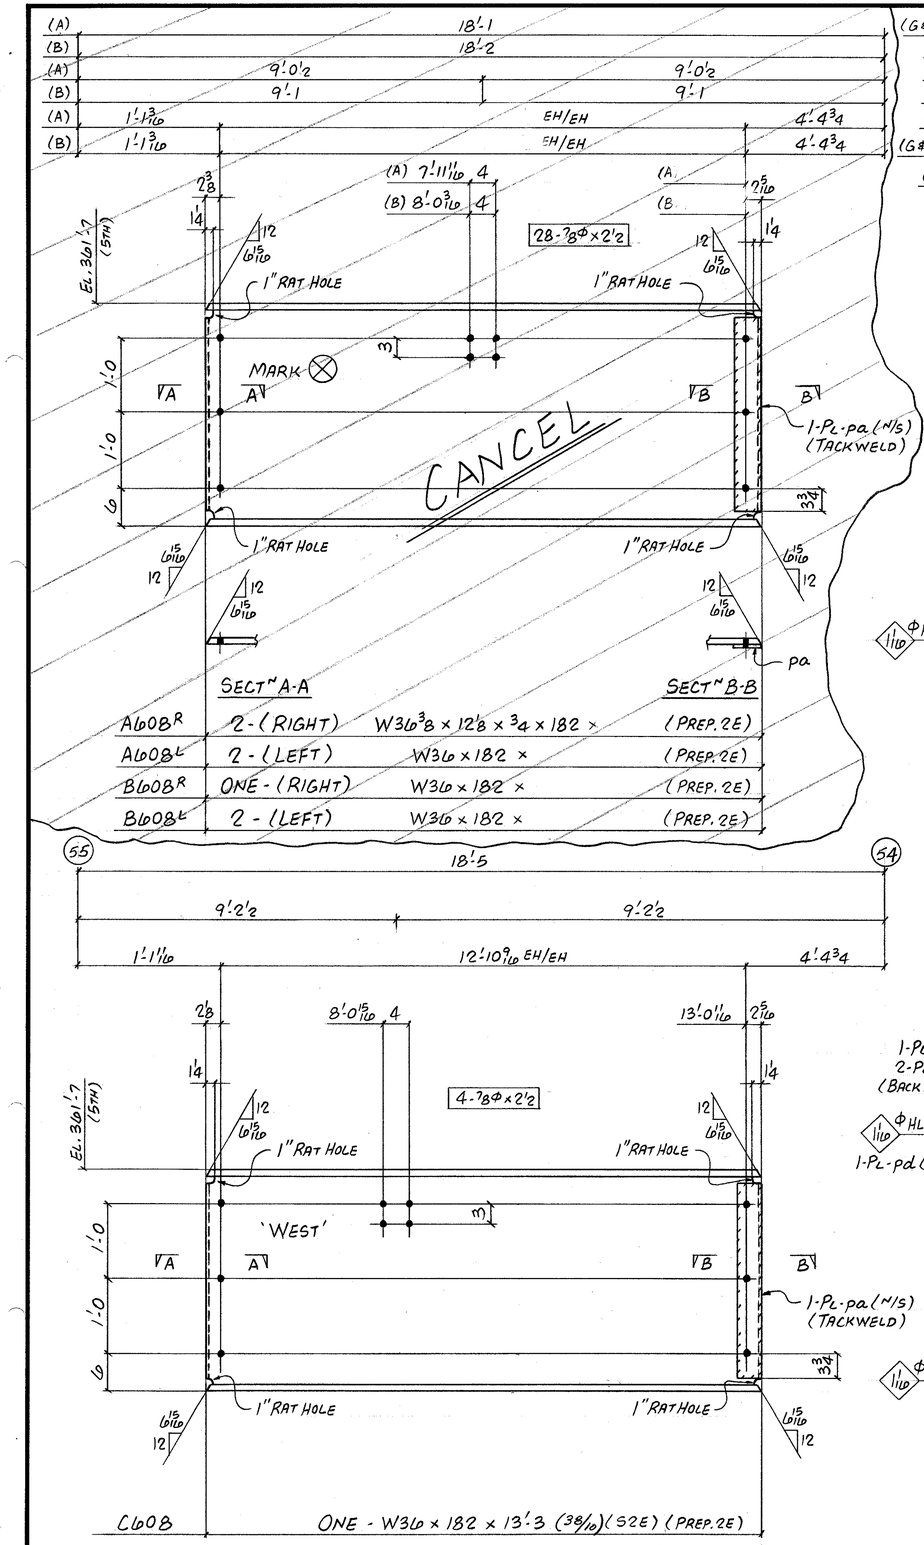


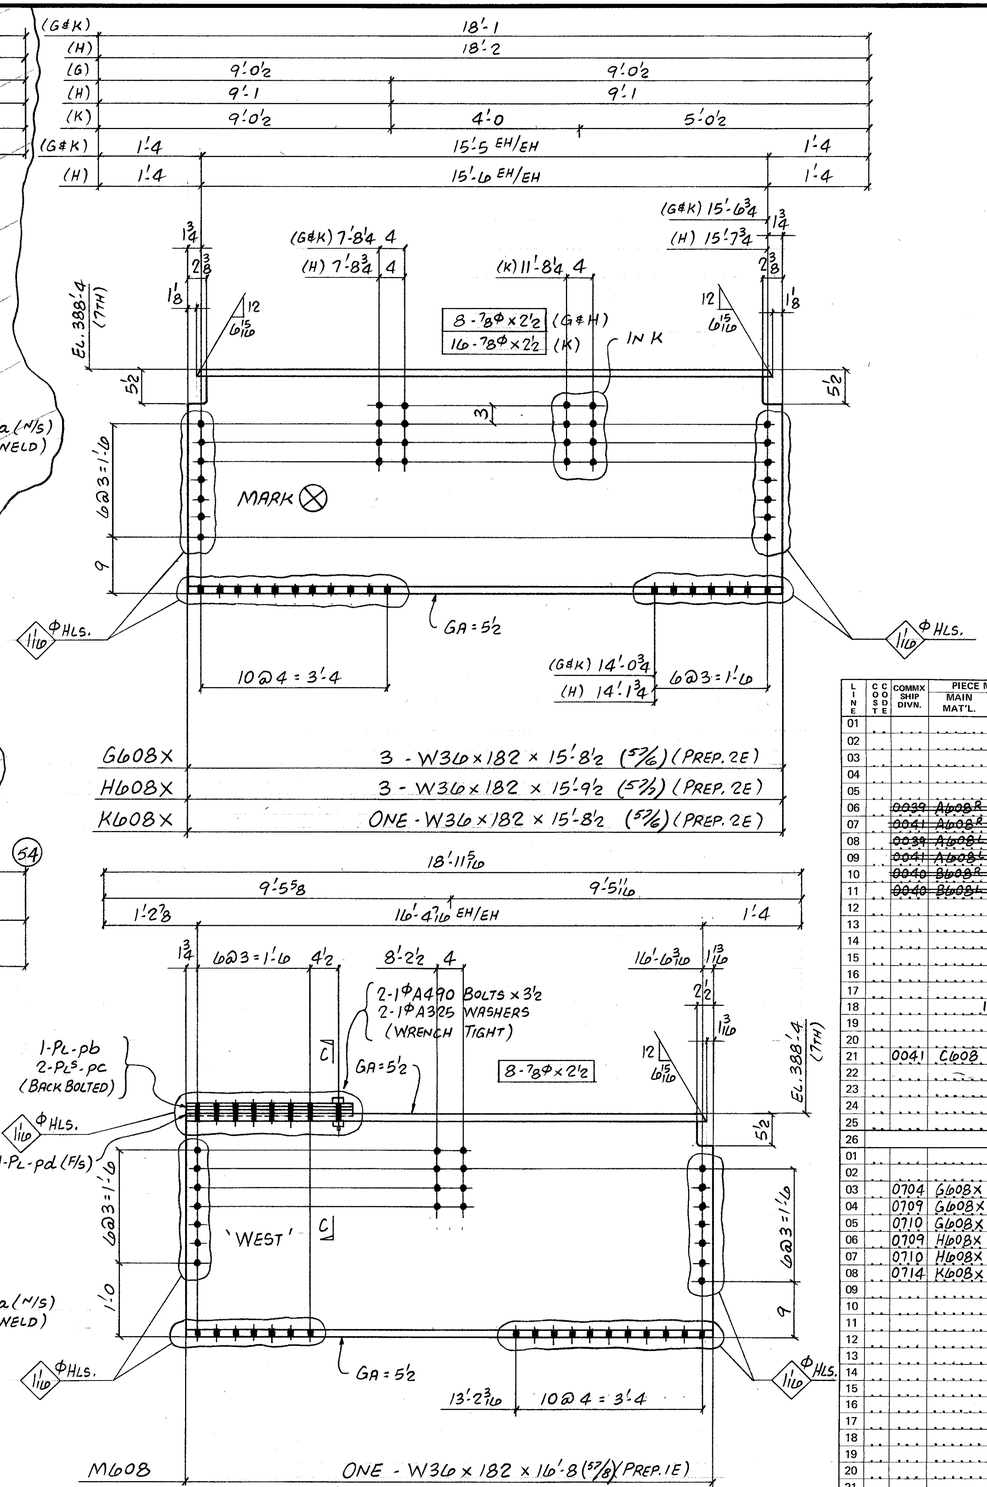

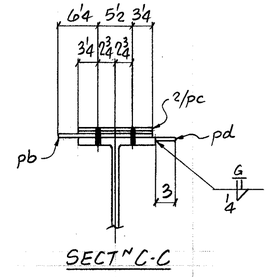

FIELD BOLTS
76 - 7/8Φ A325 × 2½

DETAIL MAT'L - G40.21 44W
WELD - E70XX
PAINT - NONE
REF. DIAG. - E5, E7, E119

BILL OF MATERIAL

LINE	CC OOSDTE	COMMX SHIP DIVN.	PIECE MARKS MAIN MAT'L.	PIECE MARKS DETAIL MAT'L.	NO. OF PIECES	MATERIAL DESCRIPTION WIDTH PL.	WIDTH Inch	WIDTH 16th	X PLATE ONLY THK. In.	THK. 16th	GRADE CODE	DSOR	FINISHED LENGTH Feet	FINISHED LENGTH In.	FINISHED LENGTH 16th	PAGE	LINE	REMARKS
01				F007														
02																		
03				PA	7	PI	4	0	×	0	2	44W	2	8	0			
04																		
05																		
06	0039	A608R			1		W36	182			A36		13	0	0	38	8	PREP 2E
07	0041	A608R			1		W36	182					13	0	0	38	8	
08	0039	A608L			1		W36	182					13	0	0	38	8	
09	0041	A608L			1		W36	182					13	0	0	38	8	
10	0040	B608R			2		W36	182					13	1	0	38	9	
11	0040	B608L			1		W36	182					13	1	0	38	9	
12																		
13																		
14																		
15																		
16				F001														
17																		
18			1	PA	1	PI	4	0	×	0	2	44W	2	8	0			
19																		
20																		
21	0041	C608			1		W36	182			A36		13	3	0	38	10	PREP 2E S2E
22																		
23																		
24																		
25																		
26		TOTAL				TOTAL												1 OF 2
01			MARK															
02																		
03	0704	G608X			1		W36	182			A36		15	8	8	57	16	PREP 2E
04	0709	G608X			1		W36	182					15	8	8	57	16	
05	0710	G608X			1		W36	182					15	8	8	57	16	
06	0709	H608X			1		W36	182					15	9	8	57	7	
07	0710	H608X			2		W36	182					15	9	8	57	7	
08	0714	K608X			1		W36	182					15	8	8	57	16	
09																		
10																		
11				F001														
12																		
13				PB	1	PI	15	0	×	0	6	44W	2	2	0			
14				PC	2	PI	12	0	×	0	2		2	2	0			
15				PD	1	PI	3	0	×	0	4		2	2	0			
16																		
17																		
18					2		HT BOLTS 1Φ×3½					490						
19					2		HT WASHER 1Φ					325						
20					1		1F	14					2	2	0			
21					1		7G	14					2	2	0			
22																		
23	0718	M608			1		W36	182			A36		16	8	0	57	8	PREP 1E
24																		
25																		
26		TOTAL			22	TOTAL							131					2 OF 2

Apr. 21/85

REV.					
R	1	DATE	BY	SPEC.	A36 U/N
E	2	DATE	BY	HOLES	15/16Φ U/N
V.	3	DATE	BY	FINISH	

FRANKEL STEEL LIMITED
220 ATTWELL DRIVE, UNIT 1, REXDALE, ONTARIO M9W 5B2

MADE 27	DATE	SQUAD	PROJECT:	CONTRACT	DWG.No.
BJB	APR. 17-85	FR	7 WORLD TRADE CENTRE	84-15	608
CHK'D. 28 WAD	DATE APPR'S		DETAIL: WIND GIRDERS (NORTH ELEY^N)		

WHITE PRINT