
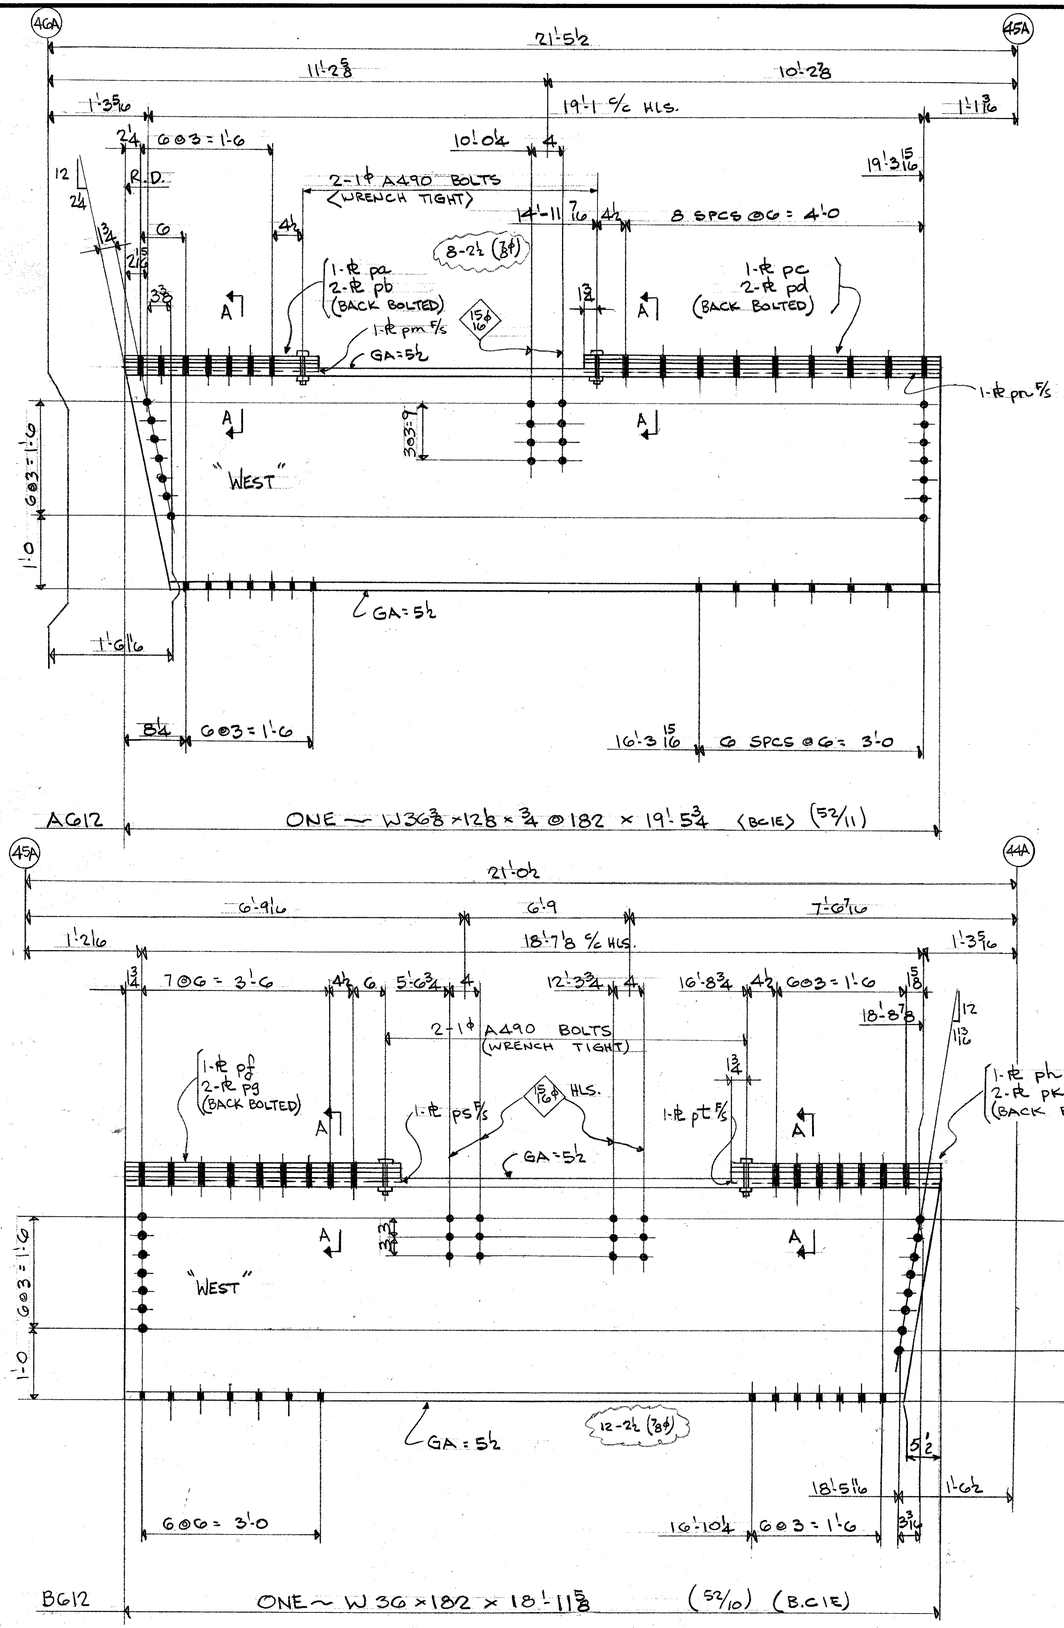


AG12 ONE ~ W36⅜ × 12⅛ × ¾ @ 182 × 19'-5¾ (B.C.I.E) (52/11)

BG12 ONE ~ W36×182 × 18'-11⅝ (52/10) (B.C.I.E)

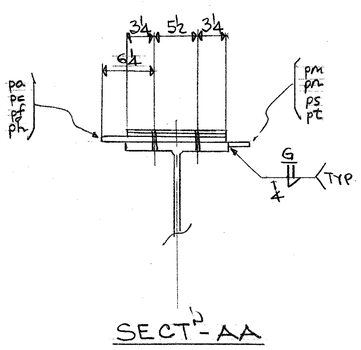

SECT'N - AA

FIELD BOLTS
20 - ⅞¢ A325 × 2½

DET. MAT'L G40.21 (44W)
NO PAINT
WELD ~ E70XX
REF. ~ EG & E119

BILL OF MATERIAL

LINE	COOSDOTE	COMMX SHIP DIVN.	PIECE MARKS MAIN MAT'L.	PIECE MARKS DETAIL MAT'L.	NO. OF PIECES	MATERIAL DESCRIPTION PL.	WIDTH Inch	WIDTH 16th	X PLATE ONLY	THK. In.	THK. 16th	GRADE CODE	DSOOR	FINISHED LENGTH Feet	FINISHED LENGTH In.	FINISHED LENGTH 16th	PAGE	LINE	REMARKS
01					FOO1														
02				PA	1	PI	15	0	x	0	6	44W		2	2	8			
03				PB	2	PI	12	0	x	0	2			2	2	8			
04				PC	1	PI	15	0	x	0	6			4	8	0			
05				PD	2	PI	12	0	x	0	2			4	8	0			
06				PM	1	PI	3	0	x	0	4			2	2	8			
07				PN	1	PI	3	0	x	0	4			4	8	0			
08																			
09					1	IF	4							6	11	0			
10					1	76	4							6	11	0			
11					4	HT	WASHER 1					325							
12					4	HT	BOLT 1×3½					490							
13																			
14	0705	AG12			1		W 36×182					A36		19	5	12	52	11	BEV. CUT. IE
15																			
16																			
17					FOO1														
18				PE	1	PI	15	0	x	0	6	44W		4	8	0			
19				PG	2	PI	12	0	x	0	2			4	8	0			
20				PH	1	PI	15	0	x	0	6			2	4	10			
21				PK	2	PI	12	0	x	0	2			2	4	10			
22				PS	1	PI	3	0	x	0	4			4	8	0			
23				PT	1	PI	3	0	x	0	4			2	4	10			
24					1	76	4							7	1	0			
25					1	IF	4							7	1	0			
26			TOTAL						TOTAL										1 OF 2
01					4	HT	WASHER 1					325							
02					4	HT	BOLT 1×3½					490							
03	0705	BG12			1		W 36×182					A36		18	11	10	52	10	BEV. CUT. IE
04																			
05																			
26			TOTAL		40				TOTAL					99					2 OF 2

Apr. 24/85

REV.			
1	DATE	BY	SPEC. A36 44W + A490 BOLTS
2	DATE	BY	HOLES 1 1/16¢ 4/W
3	DATE	BY	FINISH

FRANKEL STEEL LIMITED
220 ATTWELL DRIVE, UNIT 1, REXDALE, ONTARIO M9W 5B2

MADE	DATE	SQUAD	PROJECT: 7 WORLD TRADE CENTRE	CONTRACT	DWG.No.
27 WD	APR-85	F.R.	DETAIL: WIND GIRDERS ~ NORTH ELEVATION	84-15	G12
CHK'D. 28 WAD	DATE APR/85				