


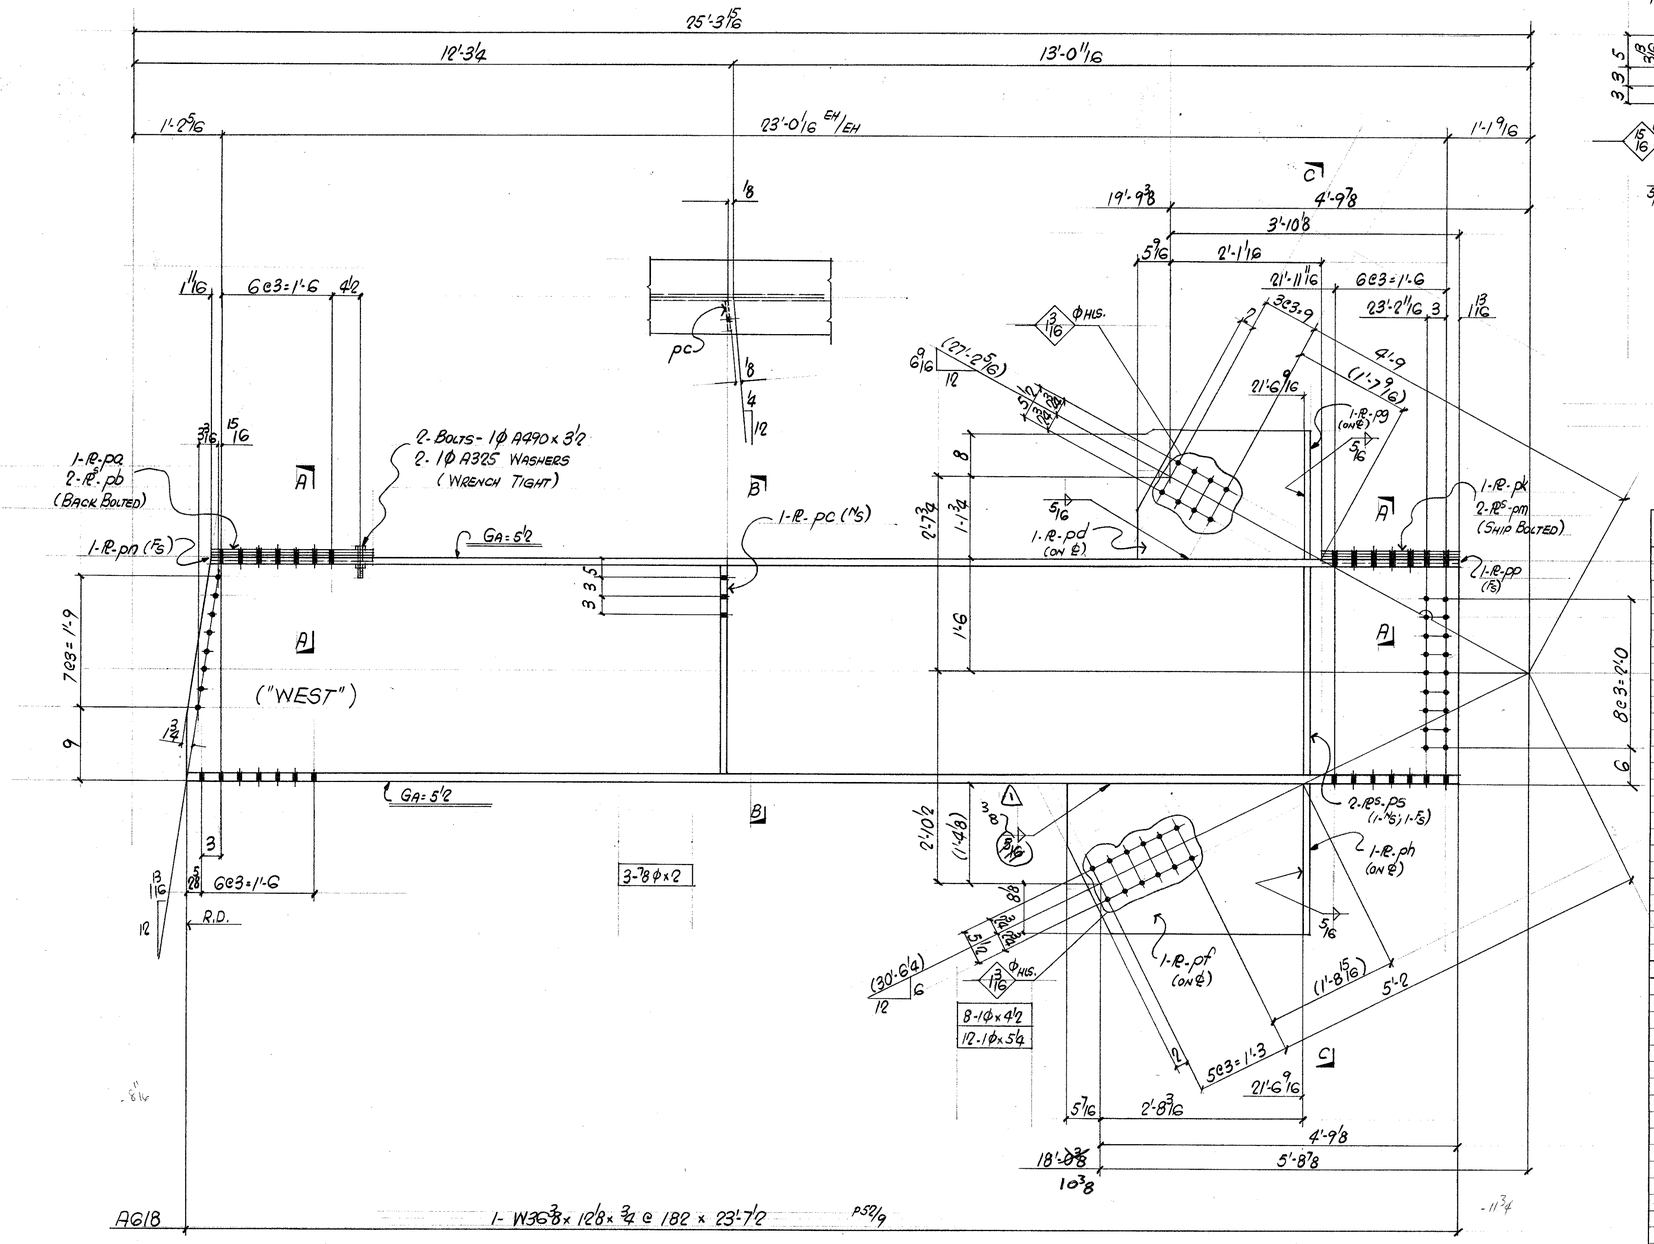


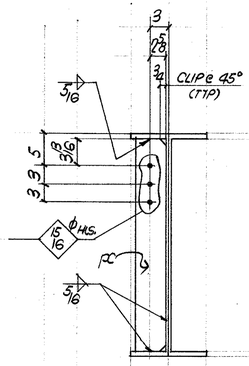

SECT. "B-B"

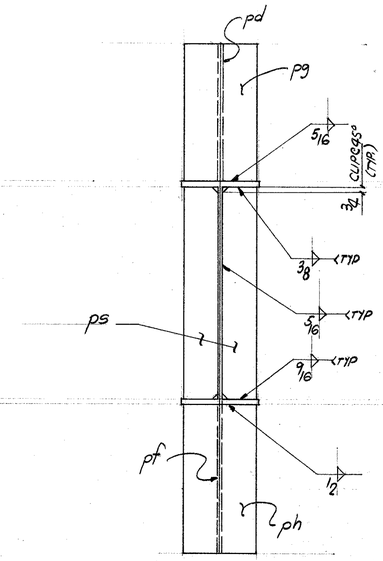

SECT. "C-C"

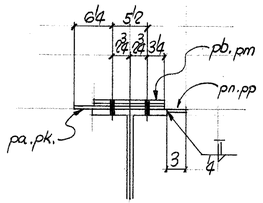

SECT. "A-A"

FIELD BOLT SUMMARY:

12-1℄ A490 x 5 1/4
8-1℄ A490 x 4 1/2
20-1℄ A325 WASHERS
3-7/8℄ A325 x 2

DETAIL MATERIAL G40.21 (44W)
REF. DIAG. EG. E119

BILL OF MATERIAL

LINE	COORD	COMMX SHIP DIVN.	PIECE MARKS MAIN MAT'L.	PIECE MARKS DETAIL MAT'L.	NO. OF PIECES	MATERIAL DESCRIPTION PL	WIDTH Inch	WIDTH 16th	X PLATE ONLY	THK. In.	THK. 16th	GRADE CODE	DOOR	FINISHED LENGTH Feet	FINISHED LENGTH In.	FINISHED LENGTH 16th	PAGE	LINE	REMARKS
01				F001															
02				PA	1	PL	15	0	x	0	6	44W		2	2	0			
03				PB	2		12	0	x	0	2			2	2	0			
04				PC	1		4	8	x	0	6			2	10	0			
05				PD	1		21	12	x	1	0			2	2	12			
06				PE	1		24	4	x	1	0			3	1	10			
07				PG	1		12	0	x	1	0			1	9	12			
08				PH	1		12	0	x	1	0			2	0	4			
09				PK	1		15	0	x	0	6			1	9	8			
10				PM	2		12	0	x	0	2			1	9	8			
11				PN	1		3	0	x	0	4			2	2	0			
12				PP	1		3	0	x	0	4	44W		1	9	8			
13				PS	2	PL	5	10	x	1	0			2	10	0			
14					2		HT BOLT 1 x 3 1/2					490							
15					2		HT WASHER 1					325							
16																			
17					1		IF	9						3	11	8			
18					1		IF	5/16						4	4	8			
19					1		IF	3/8						1	10	8			
20					1		IF	9/16						1	10	8			
21					1		IG	1/4						3	11	8			
22																			
23	0706	AG18			1		W36 x 182					A36		23	7	8	52	9	
24																			
25																			
26			TOTAL		26		TOTAL							93					1 OF 1

01																			
02																			
26			TOTAL				TOTAL												

IMPERIAL

IMPERIAL

May 16/85 K
Apr 24/85

REV.				
1	DATE May 16/85	BY LM	SPEC. A36 4/N	
2	DATE	BY	HOLES 1/16 ℄ 4/N	
3	DATE	BY	FINISH	

FRANKEL STEEL LIMITED
220 ATTWELL DRIVE, UNIT 1, REXDALE, ONTARIO M9W 5B2

MADE	DATE	SQUAD	PROJECT: 7 WORLD TRADE CENTER	CONTRACT	DWG.No.
27 ELNEBRIJA	APR '84	F.R.	DETAIL: WIND GIRDER - NORTH ELEVATION	84-15	6/8
CHK'D. 28 ME	DATE APR 84				