
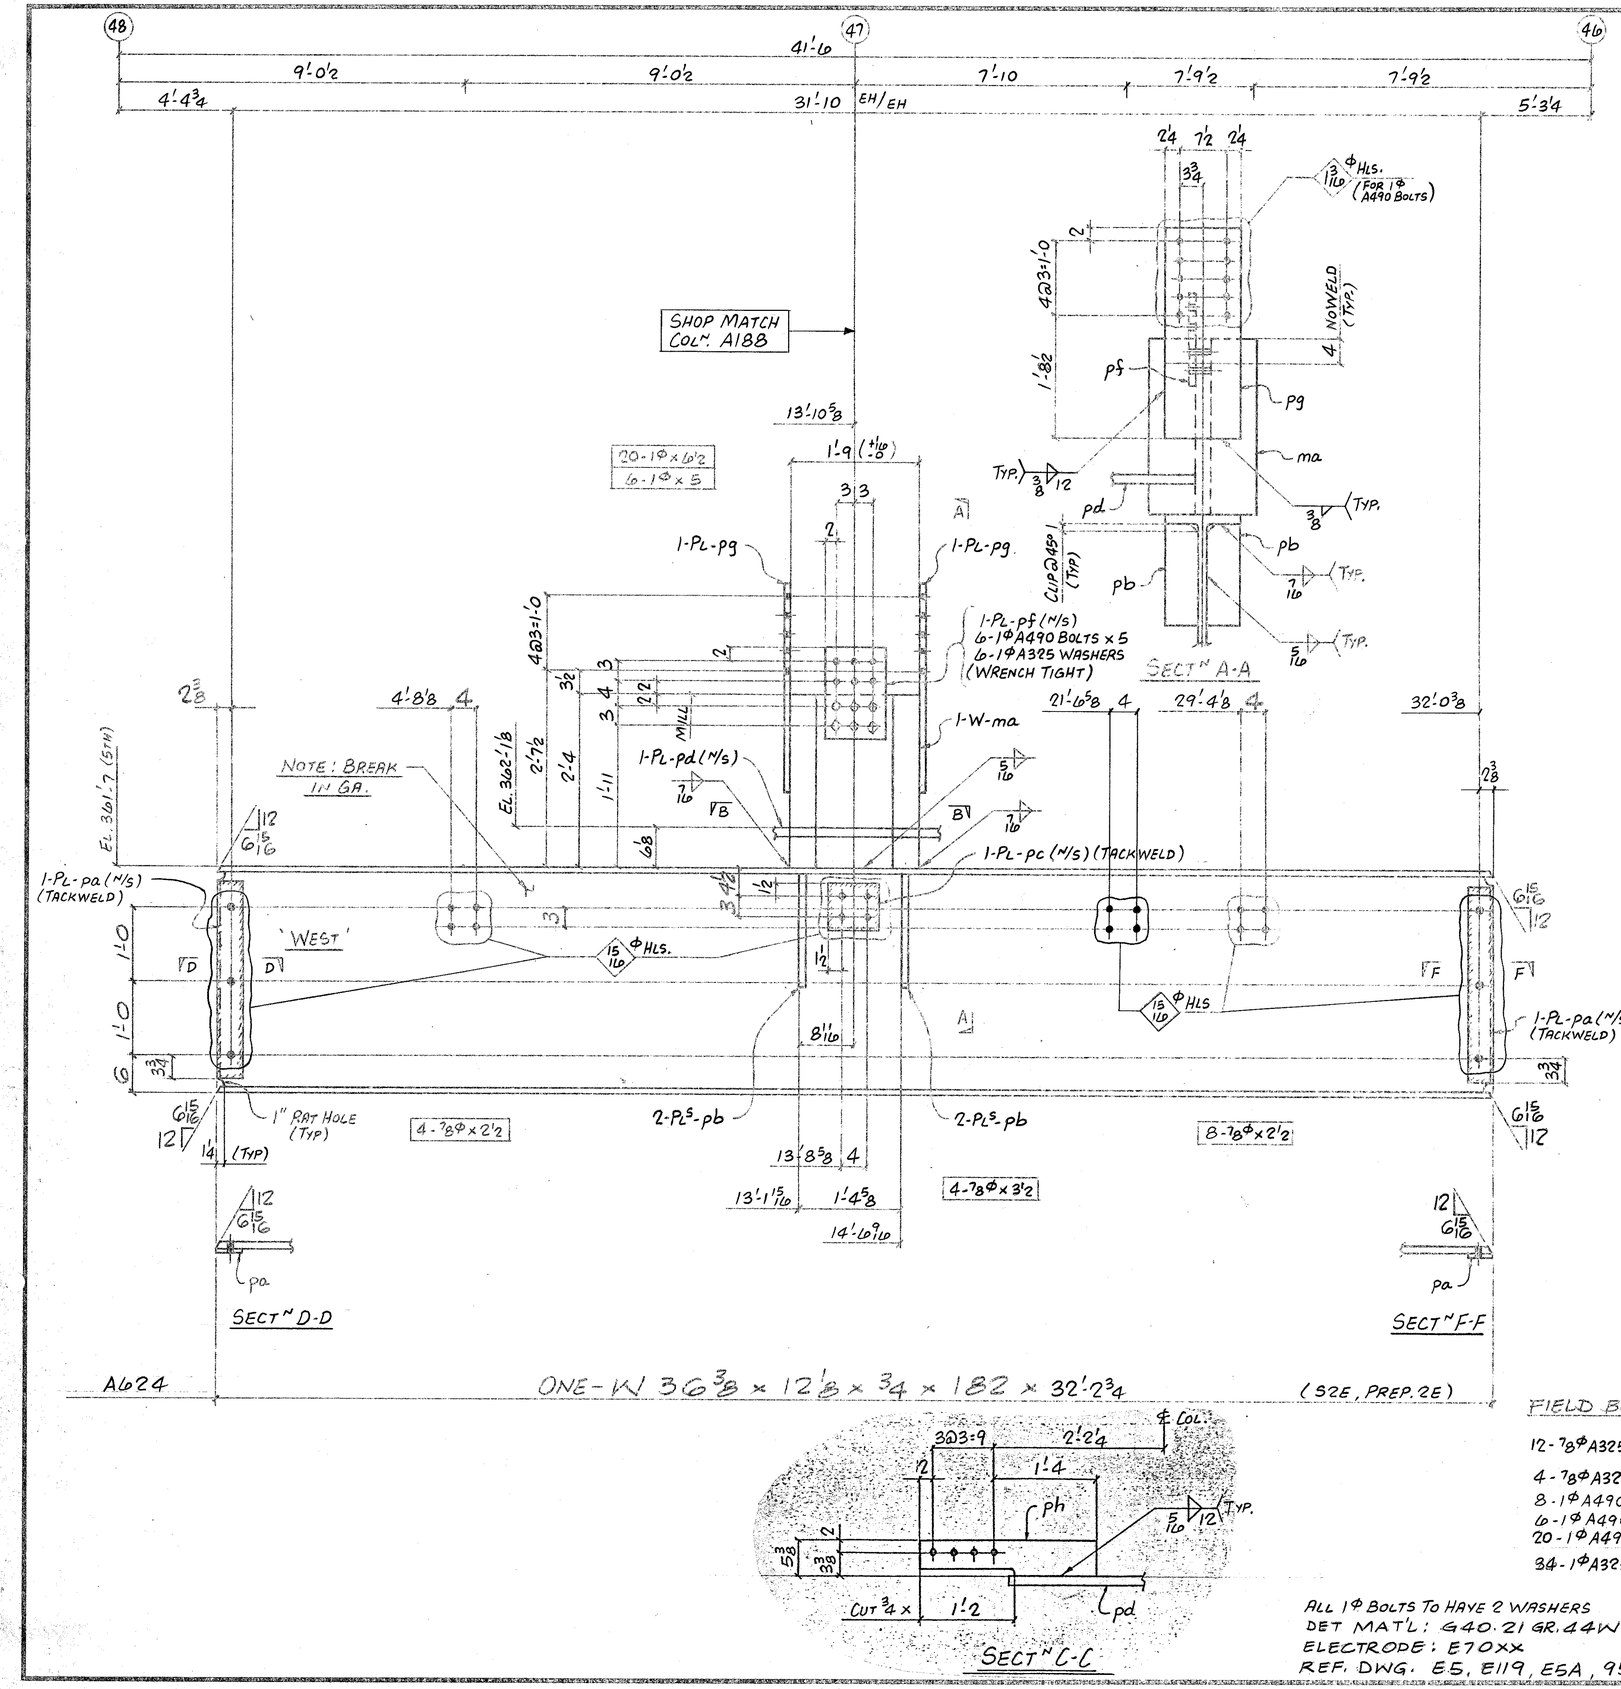


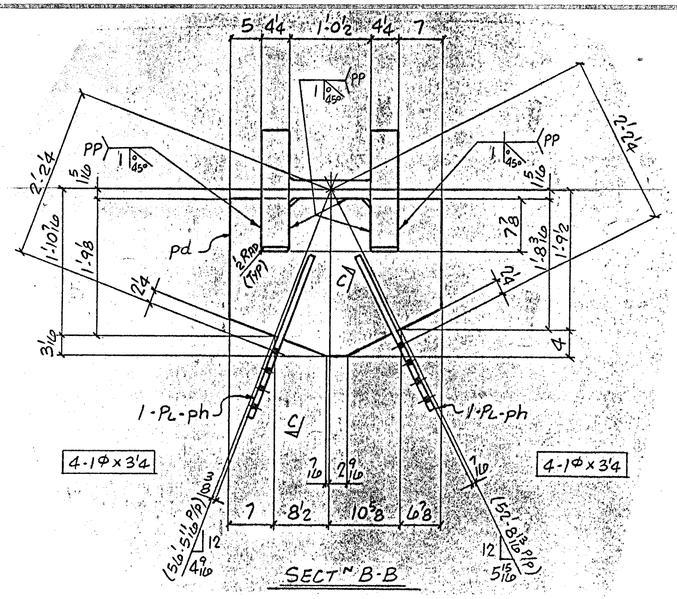

FIELD BOLTS

12-⅞ΦA325 x 2½
4-⅞ΦA325 x 3½
8-1ΦA490 x 3¼
6-1ΦA490 x 5
20-1ΦA490 x 6½
34-1ΦA325 WASHERS

ALL 1Φ BOLTS TO HAVE 2 WASHERS
DET MAT'L: G40.21 GR.44W
ELECTRODE: E70XX
REF. DWG. E5, E119, E5A, 959

BILL OF MATERIAL

LINE	COD	COMMX SHIP DIVN.	PIECE MARKS MAIN MAT'L	PIECE MARKS DETAIL MAT'L	NO OF PIECES	MATERIAL DESCRIPTION PL	WIDTH Inch	WIDTH 16th	X PLATE ONLY	THK. In.	THK. 16th	GRADE CODE	DSGN	FINISHED LENGTH Feet	FINISHED LENGTH In.	FINISHED LENGTH 16th	FAB	FIELD	REMARKS
01					FOO1														
02																			
03				PA	2	PL	4	4	X		0	12		44W		2	8	0	
04				PB	4	PL	5	0	X		0	12				1	6	0	FIT IE
05				PC	1	PL	7	0	X		1	0					7	0	
06				PD	1	PL	24	3	X		1	4				2	9	0	PREP 5 EDGES
07				PE	1	PL	7	0	X		0	10				1	2	0	
08				PG	2	PL	12	0	X		0	12				2	10	8	
09				PH	2	PL	5	6	X		0	14		44W		2	3	0	
10				MA	1				W14 x 605					A36		2	4	0	1" ø HOLE, SQ1E
11																			
12																			
13					6				HT BOLT ● 1 x 5					490					
14					6				HT WASHER ● 1					325					
15					1	IF	5½									17	4	0	
16					1	IF	3⅜									6	0	0	
17					1	IF	7⅛									6	9	12	
18					1	66	1									3	4	0	
19																			
20			0039 A624		1				W36 x 182					A36		32	2	12	38 8 PREP 2E SQE
21																			
22																			
23																			
24																			
25																			
26				TOTAL	32				TOTAL			76							1 OF 1
01																			
02																			
26				TOTAL					TOTAL										

Apr 24/85

R	DATE	BY	SPEC. 350 D/W	FRANKEL STEEL LIMITED	
1	DATE	BY	HOLES 1"ø H/P	220 ATTWELL DRIVE UNIT 1, REXDALE, ONTARIO M9W 5R2	
2	DATE	BY	FINISH		
MADE 27	BJB	DATE APR. 85	SQUAD FR	PROJECT 7 WORLD TRADE CENTER	CONTRACT 84-15
CHK'D. 26	D.I.	DATE APRIL 85		DETAIL WIND GIRDERS NORTH ELEV.	DWG.No. 624