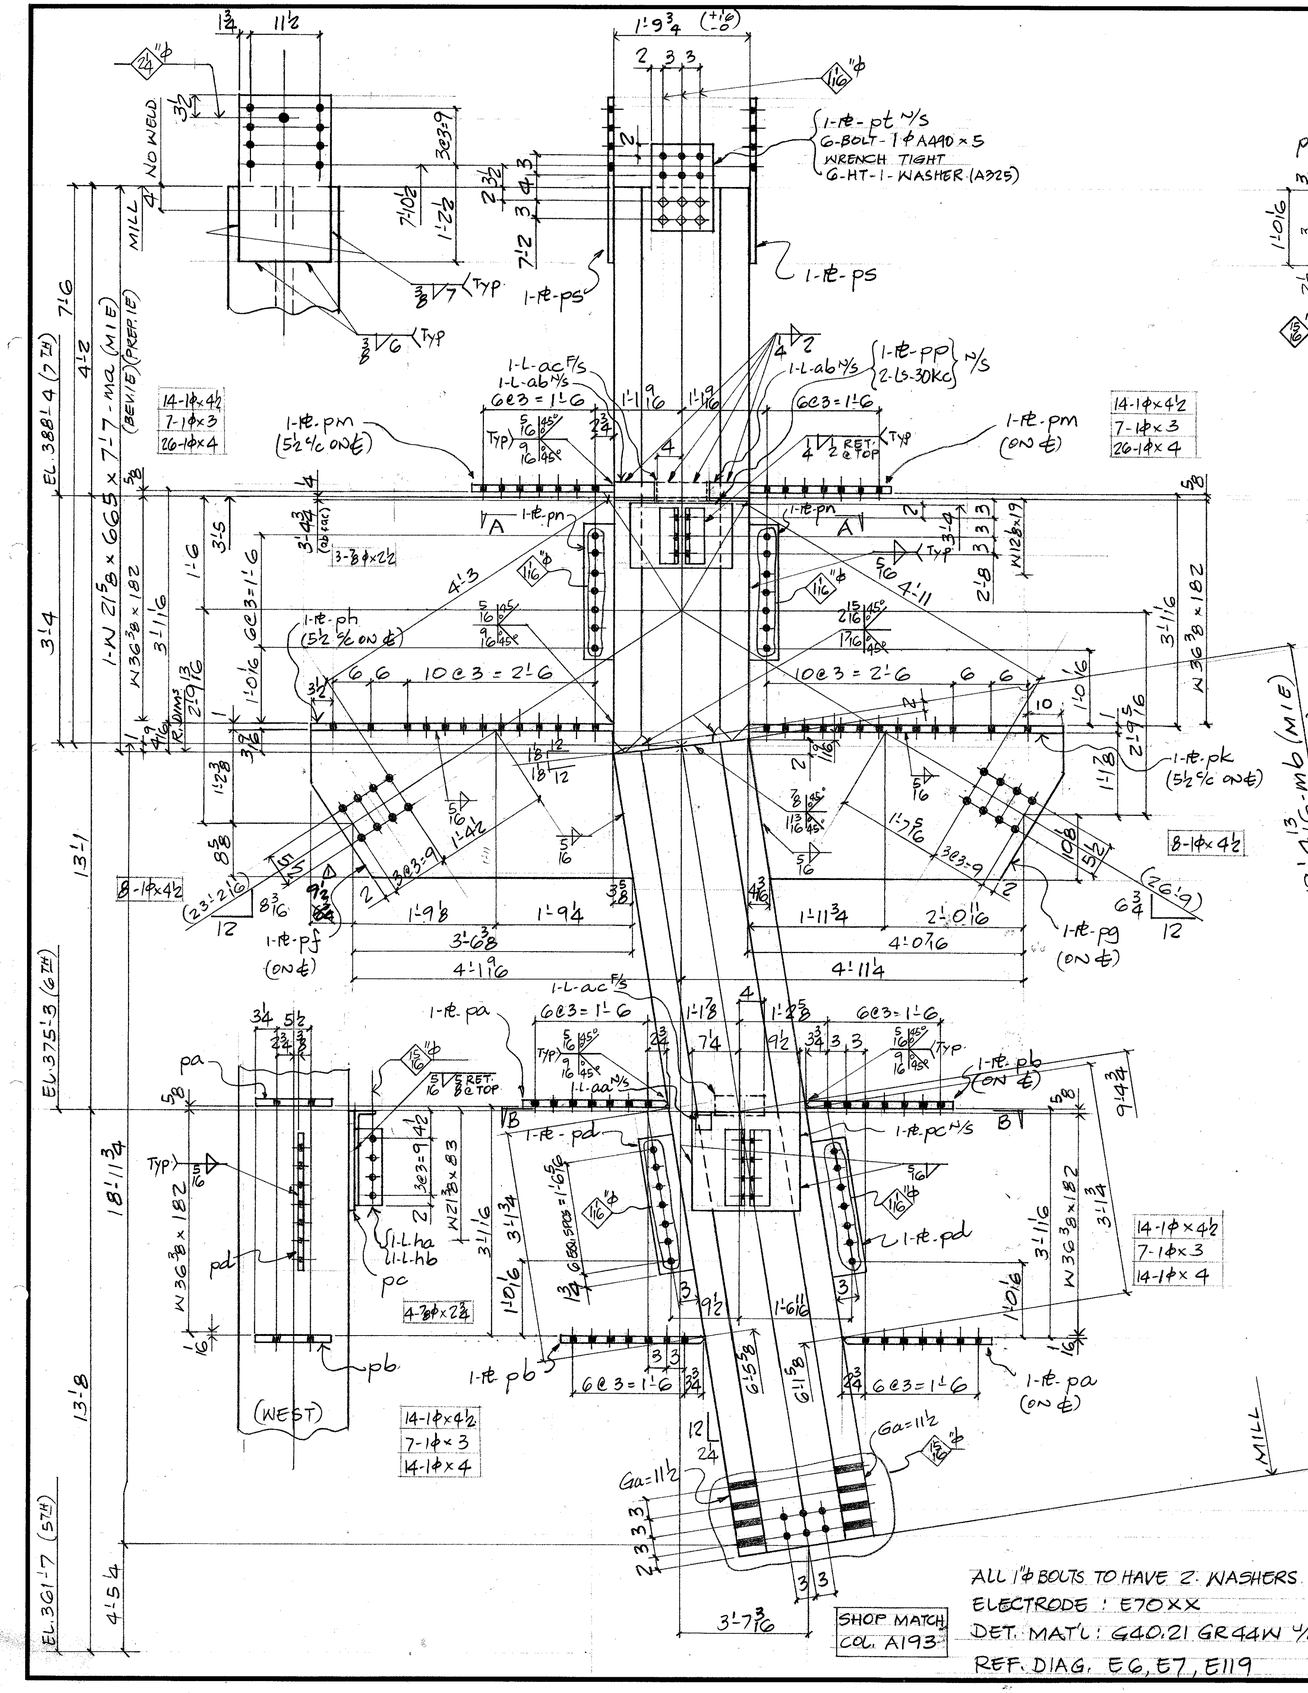


BILL OF MATERIAL

LINE	COOSDET	COMM'X SHIP DIVN.	PIECE MARKS MAIN MAT'L.	PIECE MARKS DETAIL MAT'L.	NO. OF PIECES	MATERIAL DESCRIPTION PL	WIDTH Inch	WIDTH 16th	X PLATE ONLY	THK. In.	THK. 16th	GRADE CODE	DSOR	FINISHED LENGTH Feet	FINISHED LENGTH In.	FINISHED LENGTH 16th	PAGE	LINE	REMARKS
01					F001														
02																			
03				PA	2	PL	12	0	x	1	0	44W		1	10	12			PREP.1E
04				PB	2		12	0	x	1	0			1	11	12			PREP.1E
05				PC	1		16	8	x	1	2			1	4	12			
06				PD	2		4	12	x	1	8			1	9	13			
07				PF	1		23	0	x	1	0		4-37/8						BEV.1E
08				PG	1		24	0	x	1	0			4	6	12			BEV.1E
09				PH	1		12	0	x	1	0		4-04						PREP.1E
10				PK	1		12	0	x	1	0			4	6	12			PREP.1E
11				PM	2		12	0	x	1	0			2	0	12			PREP.1E
12				PN	2		4	8	x		8			1	9	8			
13				PP	1		100		x		12			1	5	0			
14				PS	2		15	0	x	1	0			2	1	8			
15				PT	1		10	0	x	1	0			1	2	0			
16				AA	1		L	3	x 3 x ¼					0	2	8			
17				HA	1		L	4	x 3 x ⅜					1	1	0			BENT
18				HB	1		L	4	x 3 x ⅜					1	1	0			BENT
19				AA	2		L	4	x 3 x ⅜					1	0	0			
20				30KC	2		L	4	x 3 x ⅜					0	8	8			
21				AC	2		L	3	x 3 x ¼					0	8	0			
22				AB	2		L	3	x 3 x ¼					0	7	0			
23					6		HT BOLT 1 x 5					A490							
24					6		HT WASHER-1					325							
25																			
26			TOTAL											TOTAL					1 OF 2
01					1		6	6	1 3/8					7	0	0			
02					1		1	F	1/4					4	0	0			
03					1		1	F	5/16					45	0	0			
04					1		1	F	3/8					4	4	0			
05					1		66	5/16						8	0	0			
06					1		69	9/16						8	0	0			
07					1		66	3						3	0	0			
08					1		66	1 1/2						3	0	0			
09				MA	1		W	14	x 665			A36		72	0	.510			M1E, BEV.1E
10				MB	1		W	14	x 665			A36		194	13	.510			M1E, BEV.1E, PREP.1E
11																			
12																			
13																			
14	0704	A627			1		PIECE - COLUMN							27	10	0			x 122. INCHES
15																			
16																			
26			TOTAL	54										TOTAL	159				2 OF 2

R E V.		DATE	BY
	1	DATE	BY
	2	DATE	BY
	3	DATE	BY

SPEC. A36 Y/N
HOLES 136 FOR 1"ϕ A490 Y/N
FINISH

FRANKEL STEEL LIMITED
220 ATTWELL DRIVE, UNIT 1, REXDALE, ONTARIO M9W 5B2

MADE 27	PBG	DATE APR '85	SQUAD
CHK'D. 28	D.1	DATE APRIL 85	FR.

PROJECT: 7 WORLD TRADE CENTER
DETAIL: COLUMN (4GA) (4TH TIER)

CONTRACT 84-15
DWG.No. 627