


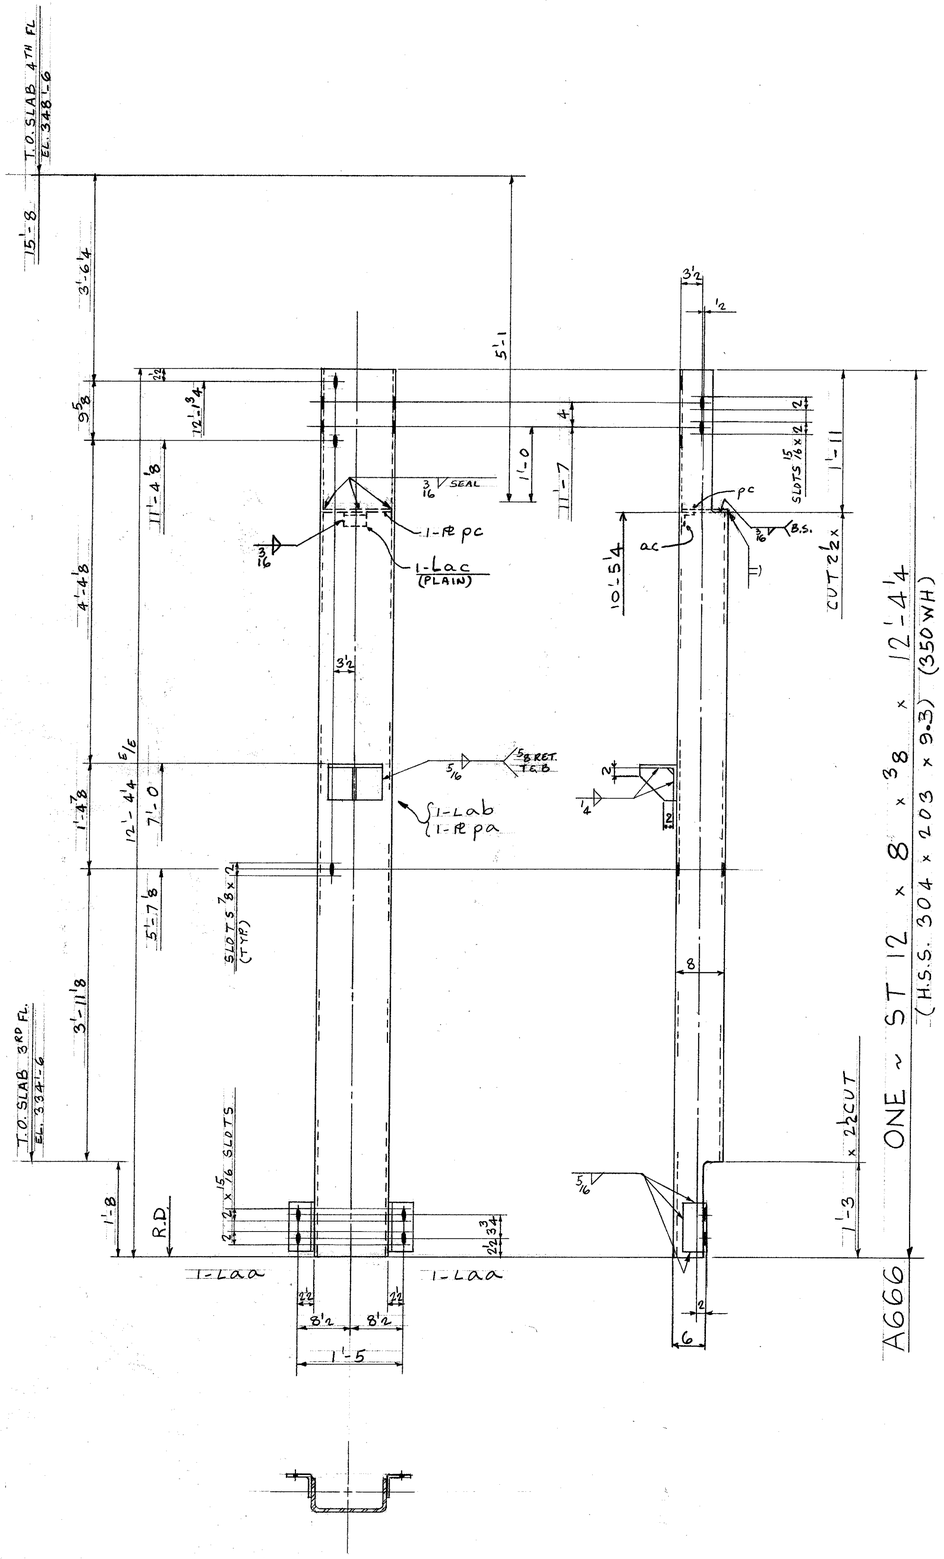


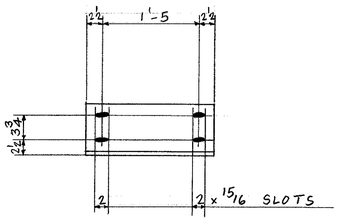

B666 ~ ONE ~ L 8 x 4 x ½ x 1'-10

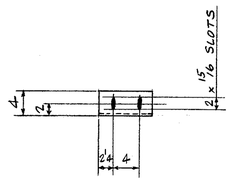

C666 ~ ONE ~ L 6 x 4 x ½ x 8'-2

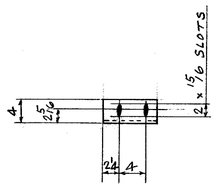

D666 ~ ONE ~ L 4 x 4 x ½ x 8'-2

SHOP NOTES

MATERIAL G40.21-44W U/N

USE E70 SERIES ELECTRODES

REF. DWG'S CW10, CW11, CW12

BILL OF MATERIAL XST 14

LINE	COOD STE	COMMX SHIP DIVN.	PIECE MARKS MAIN MAT'L.	PIECE MARKS DETAIL MAT'L.	NO. OF PIECES	MATERIAL DESCRIPTION	GRADE CODE	DSOR	FINISHED LENGTH Feet	In.	16th	PAGE	LINE	REMARKS
01					FOOT									
02				AA	2	L4x4x1/2	44W		0	8	8			
03				AB	1	L6x6x1/2			0	8	8			
04				PA	1	PL 5 8 X 0 6			0	5	8			
05				PC	1	PL 7 1.0X 0 4			0	11	4			CUT TO FIT
06				AC	1	L2x2x1/4			0	3	0			PLAIN
07														
08					1	IF 5/16			6	6	0			
09					1	IF 1/4			1	10	0			
10					1	IF 5/16			2	0	0			
11														
12														
13	FW3W	A666			1	HSS 304x203x9.3	350WH		12	4	4			STOCK
14														
15														
16				MARK										
17	FW3W	B666			1	L8x4x1/2	A4W		1	10	0			
18	FW3W	C666			1	L6x4x1/2			0	8	8			
19	FW3W	D666			1	L4x4x1/2			0	8	8			
20														
21														
22														
23														
24														
25														
26			TOTAL		14	TOTAL			22					1-OF-1
01														
02														
26			TOTAL			TOTAL								

M Nov 11/85

REV.			
1	DATE	BY	
2	DATE	BY	
3	DATE	BY	

SPEC. AS NOTED
HOLES AS NOTED
FINISH NO PAINT

FRANKEL STEEL LIMITED
220 ATTWELL DRIVE, UNIT 1, REXDALE, ONTARIO M9W 5B2

MADE	DATE	SQUAD
27 M.X.	NOV. 85	F.R.
CHK'D. 28 BF	DATE Nov. 9/85	

PROJECT: 7 WORLD TRADE CENTER
DETAIL: FIELDWORK MATERIAL 3RD FLOOR

CONTRACT 84-15 | DWG.No. 666