
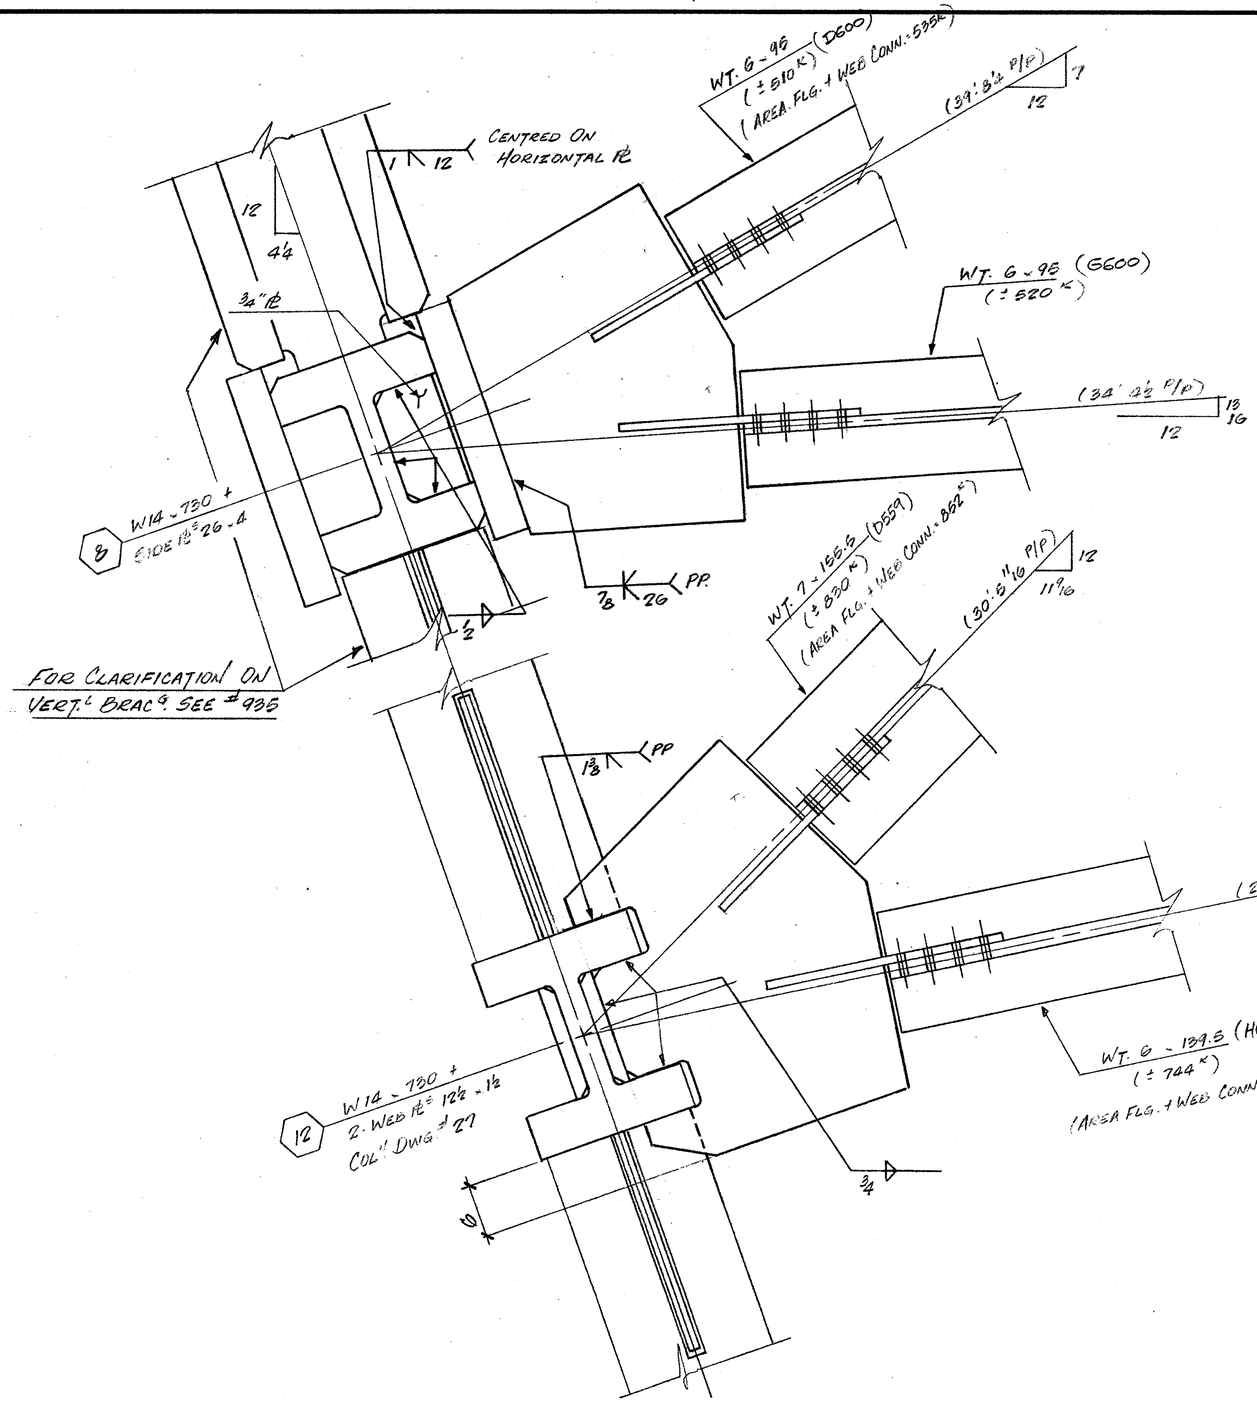



5TH. FLOOR DIAPHRAM FRAMING

(SCALE: 1½" = 1'-0")

COL'NS (8) & (12)

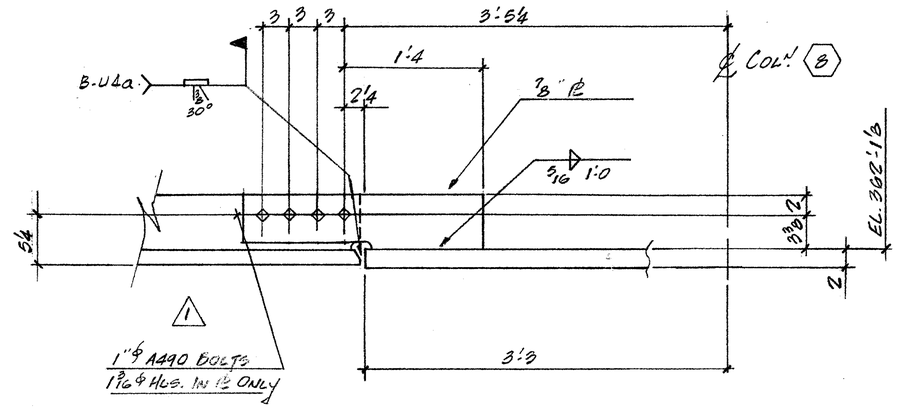

TYPICAL SECT'N THRU COL'N (8)

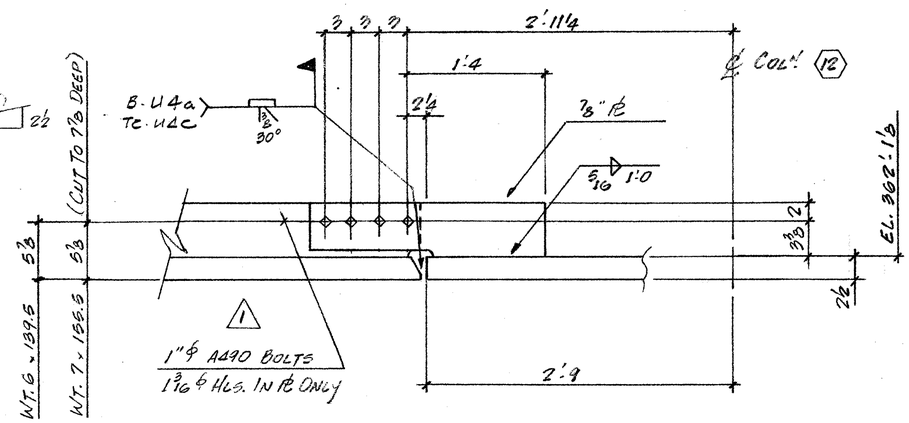

TYPICAL SECT'N THRU COL'N (12)

REF. DIAG. ♯ E5A.

WELD - E70XX

WORK THIS DWG WITH DWG ♯ FW36

⚠ REVISED				7 WORLD TRADE CENTRE	FRANKEL STEEL LIMITED
DATE 22/12/85 BY MH	OPEN HOLES			47 STOREY OFFICE BUILDING	220 ATTWELL DRIVE · UNIT 1 · REXDALE, ONTARIO M9W 5B2
DATE BY	PAINT			TISHMAN CONSTRUCTION — CUSTOMER	SQUAD FR.
DATE BY	ERECTED BY			EMERY ROTH & SONS P.C. — ARCHITECT	MADE BY MH DATE JAN 85 CHKD. BY VS DATE 85/05
DATE BY	FIELD PAINT			IRWIN G. CANTOR P.C. — ENGINEER	CONT. No. 82.15 SHEET 905
DATE BY	INSPECTION				