
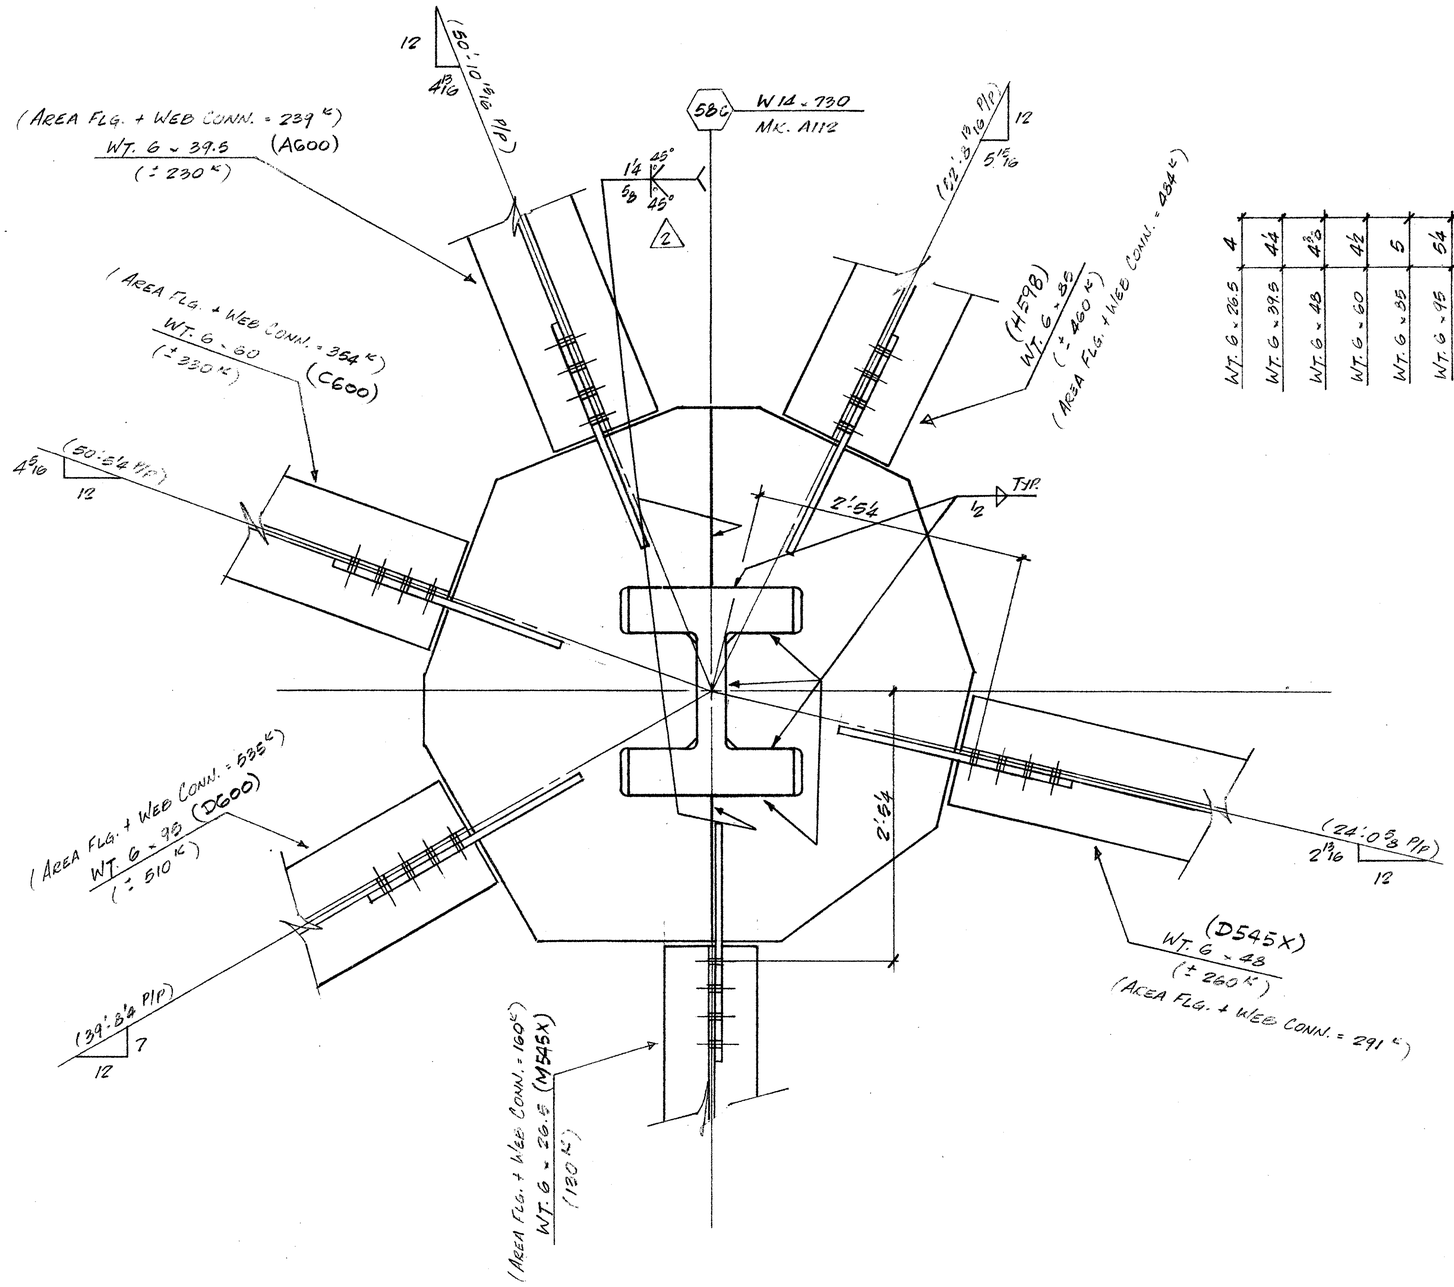


5TH FLOOR DIAPHRAM FRAMING

(SCALE : 1½" = 1'-0)

COL'N. 580

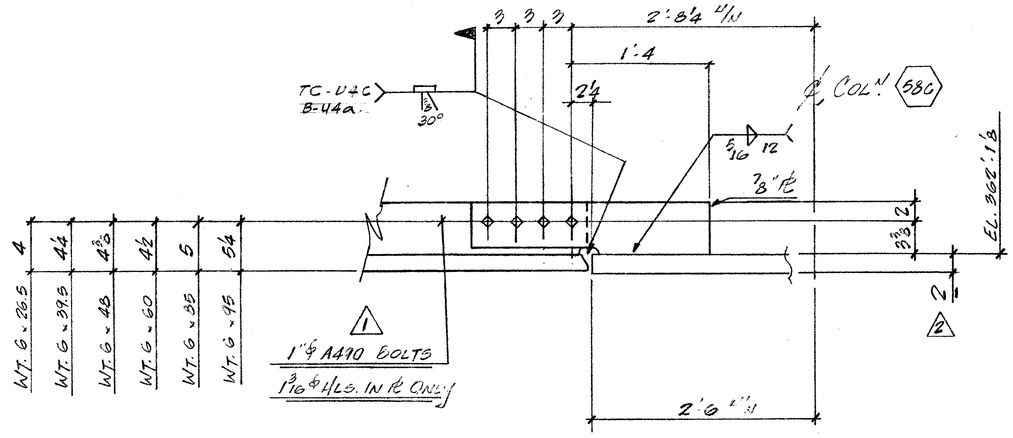

TYPICAL SECT'N. THRU COL'N. 580

WELD - E70XX

WORK THIS DWG WITH DWG # FN39.

REF. DIAG. # E2A

1 REVISED DATE 2/21/85 BY MH	OPEN HOLES	7 WORLD TRADE CENTRE	FRANKEL STEEL LIMITED	
2 DATE 3/19/85 BY MH	PAINT	47 STOREY OFFICE BUILDING	220 ATTWELL DRIVE UNIT 1 REXDALE, ONTARIO M9W 5B2	
DATE ___ BY ___	ERECTED BY	TISHMAN CONSTRUCTION — CUSTOMER	SQUAD F.R.	
DATE ___ BY ___	FIELD PAINT	EMERY ROTH & SONS P.C. — ARCHITECT	MADE BY MH DATE	CHKD. BY DI. DATE MARCH 85
DATE ___ BY ___	INSPECTION	IRWIN G. CANTOR P.C. — ENGINEER	CONT. No. 84-15	SHEET 908

FN 39