
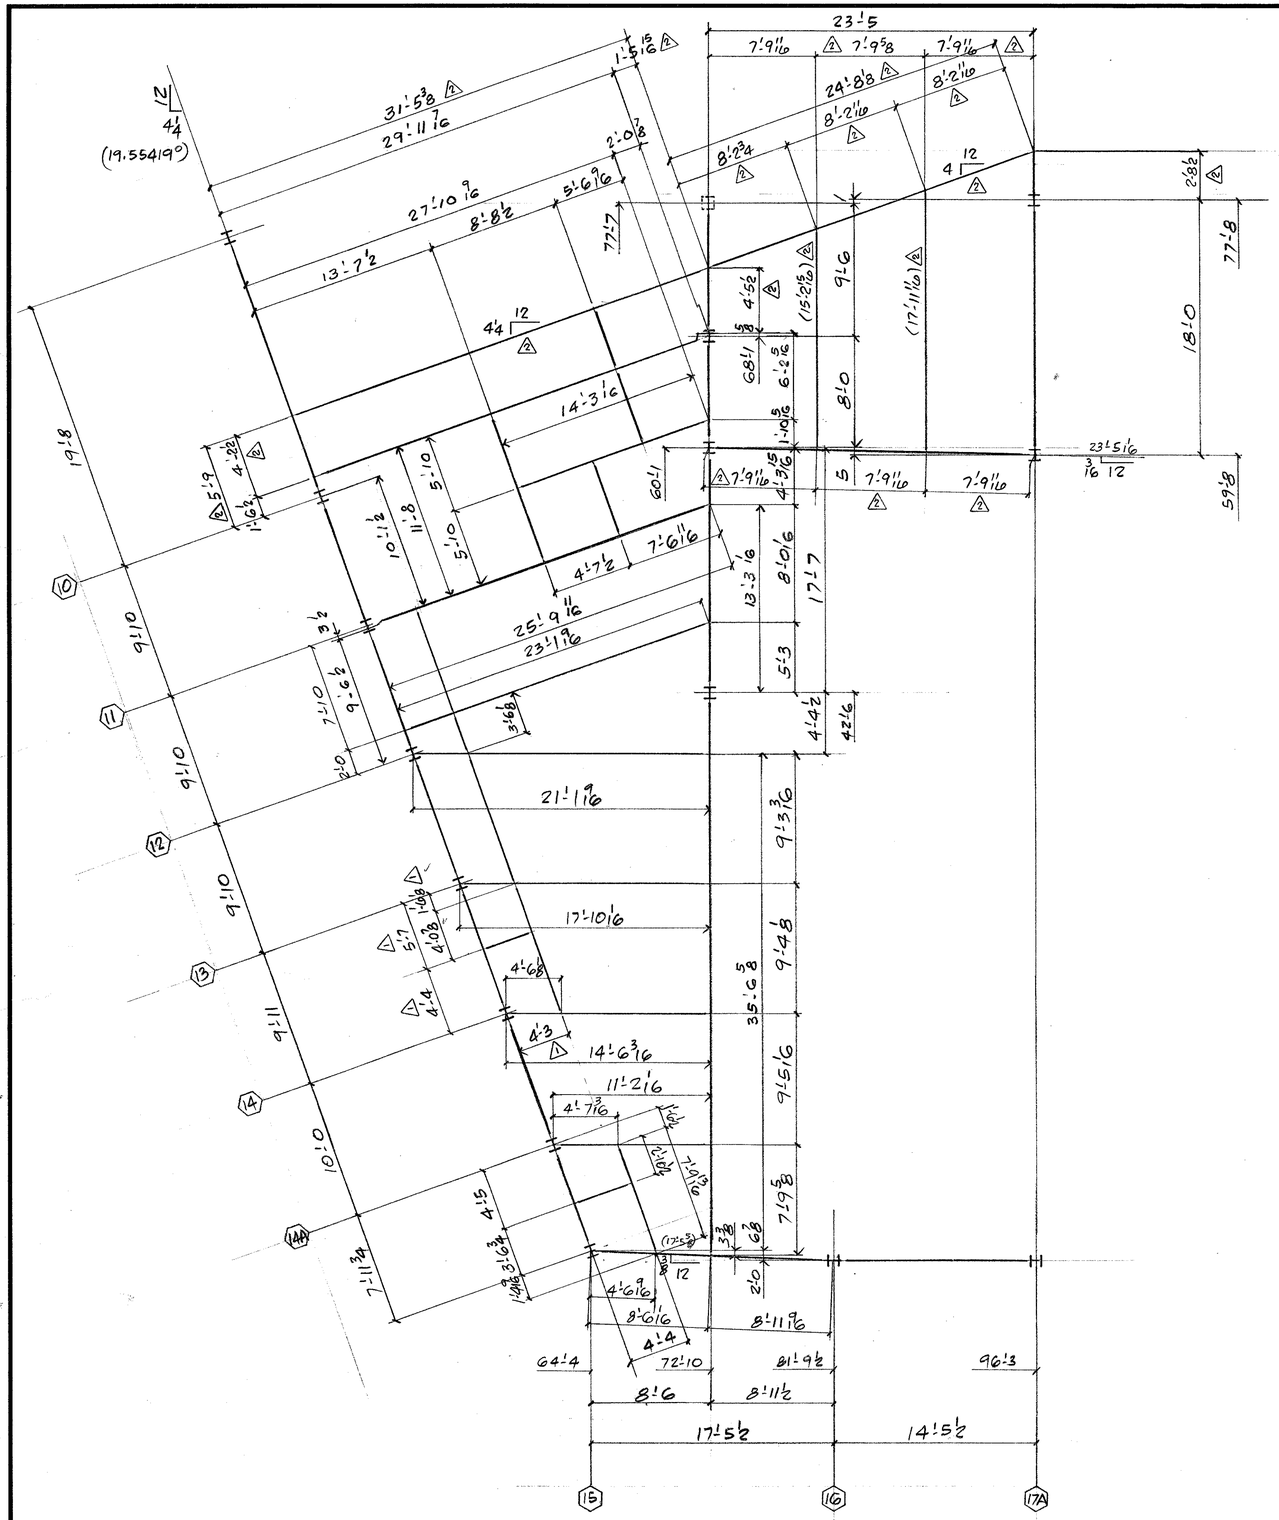


2ND FLOOR

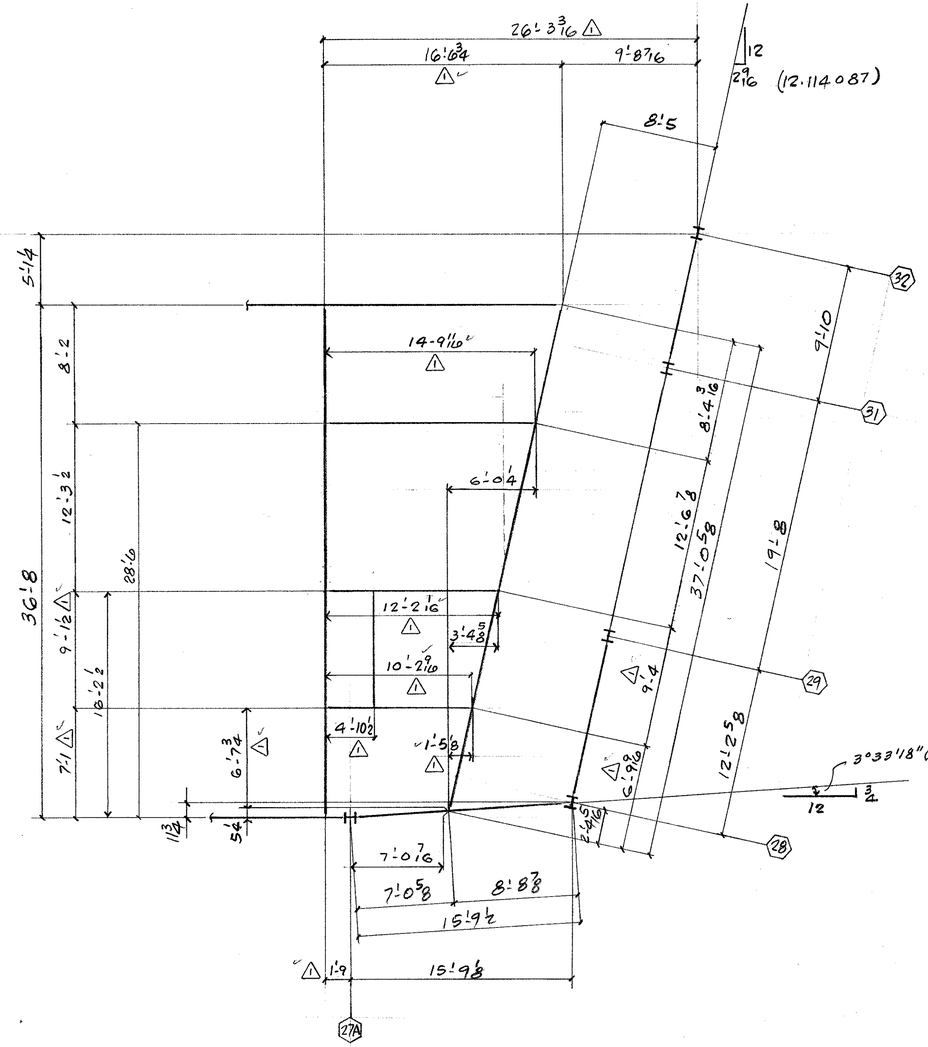

REF. DIAG: S-2

Revised To Suit Info Rec'd on Exist. Bldg. (2)
Cust. General Rev. x4 - (1)

REVISED			
DATE ____ BY ____	OPEN HOLES ____	7 WORLD TRADE CENTER	FRANKEL STEEL LIMITED
DATE ____ BY ____	PAINT ____	47 STORY OFFICE BUILDING	220 ATTWELL DRIVE UNIT 1 REXDALE, ONTARIO M9W 5B2
DATE ____ BY ____	ERECTED BY ____	____ CUSTOMER	SQUAD F.R.
DATE FEB/85 BY BJB	FIELD PAINT ____	EMERY ROTH & SONS P.C. ARCHITECT	MADE BY PBG DATE NOV/84 CHKD. BY WD DATE Nov/84
DATE JAN/85 BY BJB	INSPECTION ____	IRWIN G. CANTOR P.C. ENGINEER	CONT. No. 84-15 SHEET 917 (2)

593 x 843

23 1/2 x 33 1/2