
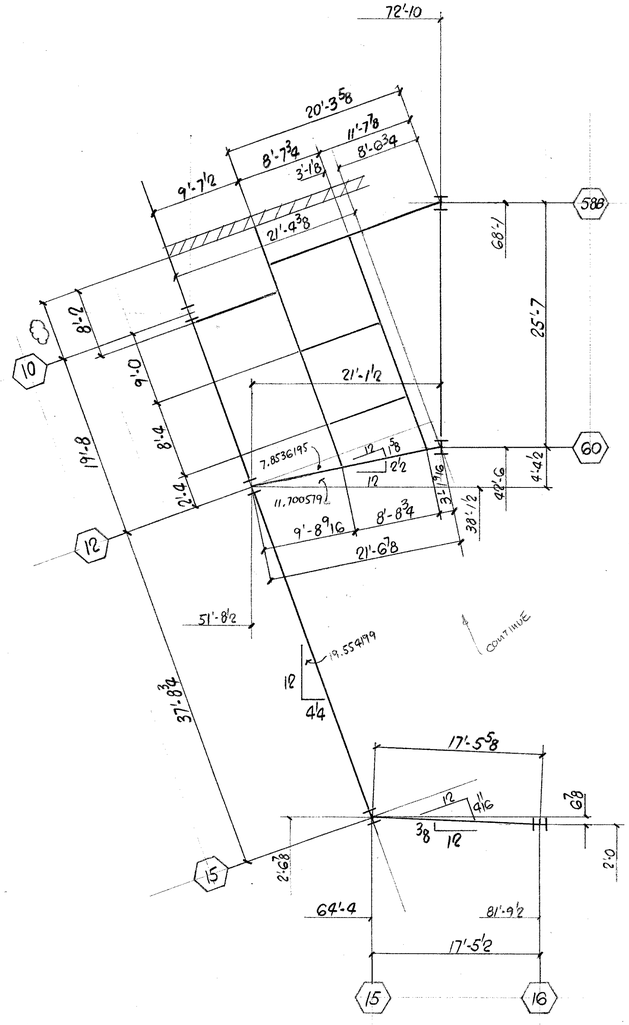


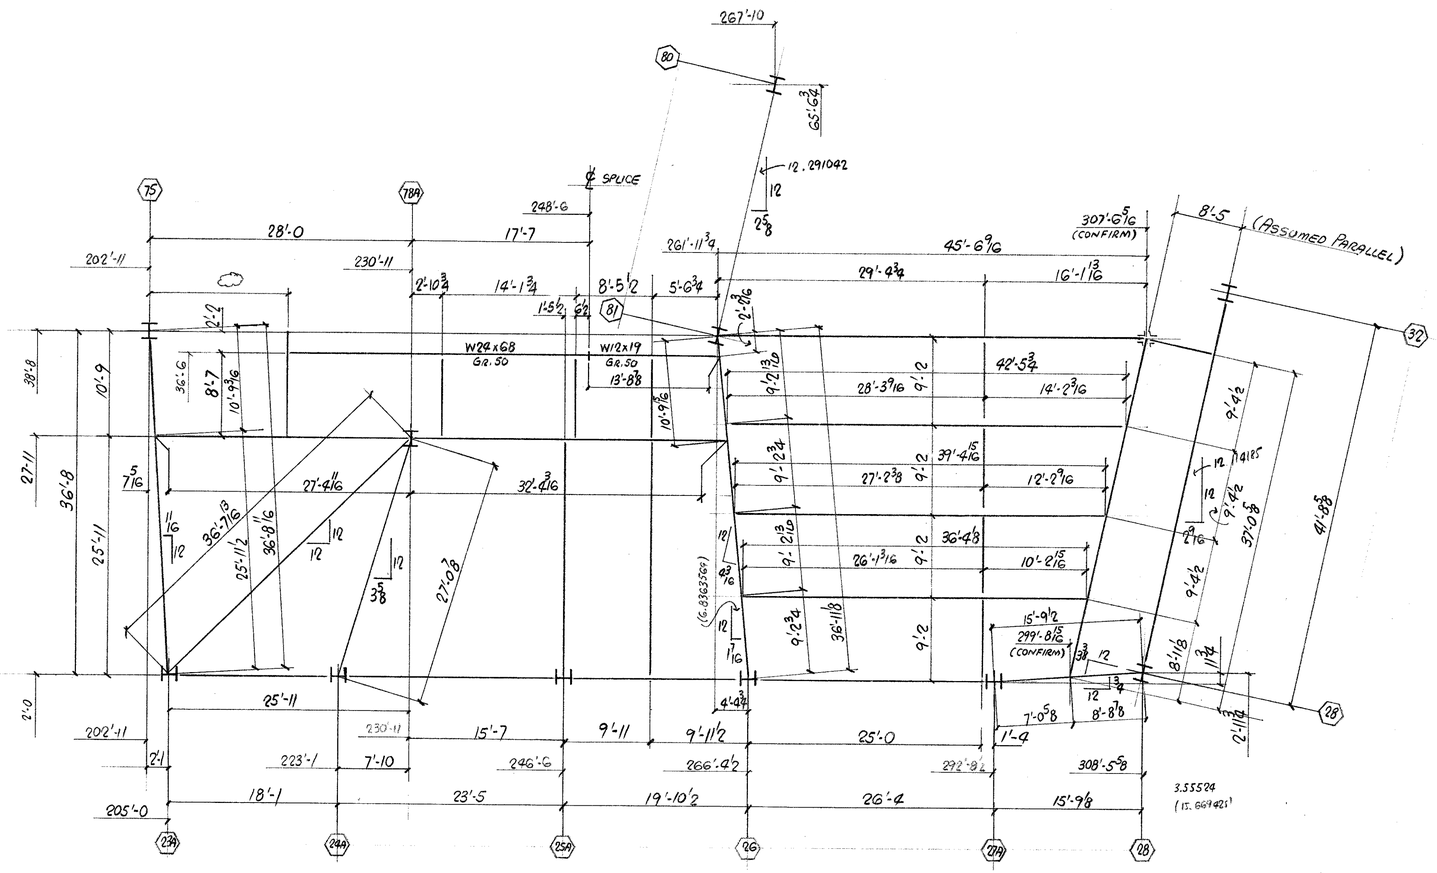

GEOMETRY LAYOUT FOR FIRST FLOOR

REF. DIAG. S-1

REVISED			
DATE ____ BY ____	OPEN HOLES ____	7 WORLD TRADE CENTER	FRANKEL STEEL LIMITED
DATE ____ BY ____	PAINT ____	47 STORY OFFICE BUILDING	220 ATTWELL DRIVE UNIT 1 REXDALE, ONTARIO M9W 5B2
DATE ____ BY ____	ERECTED BY ____	TISHMAN CONSTRUCTION — CUSTOMER	SQUAD
DATE ____ BY ____	FIELD PAINT ____	EMERY ROTH & SONS P.C. — ARCHITECT	MADE BY ELN DATE 11/29/84 CHKD. BY WAD DATE APR 85
DATE ____ BY ____	INSPECTION ____	IRWIN G. CANTOR P.C. — ENGINEER	CONT. No. 84-15 SHEET 9/8

NEBRIJA '84