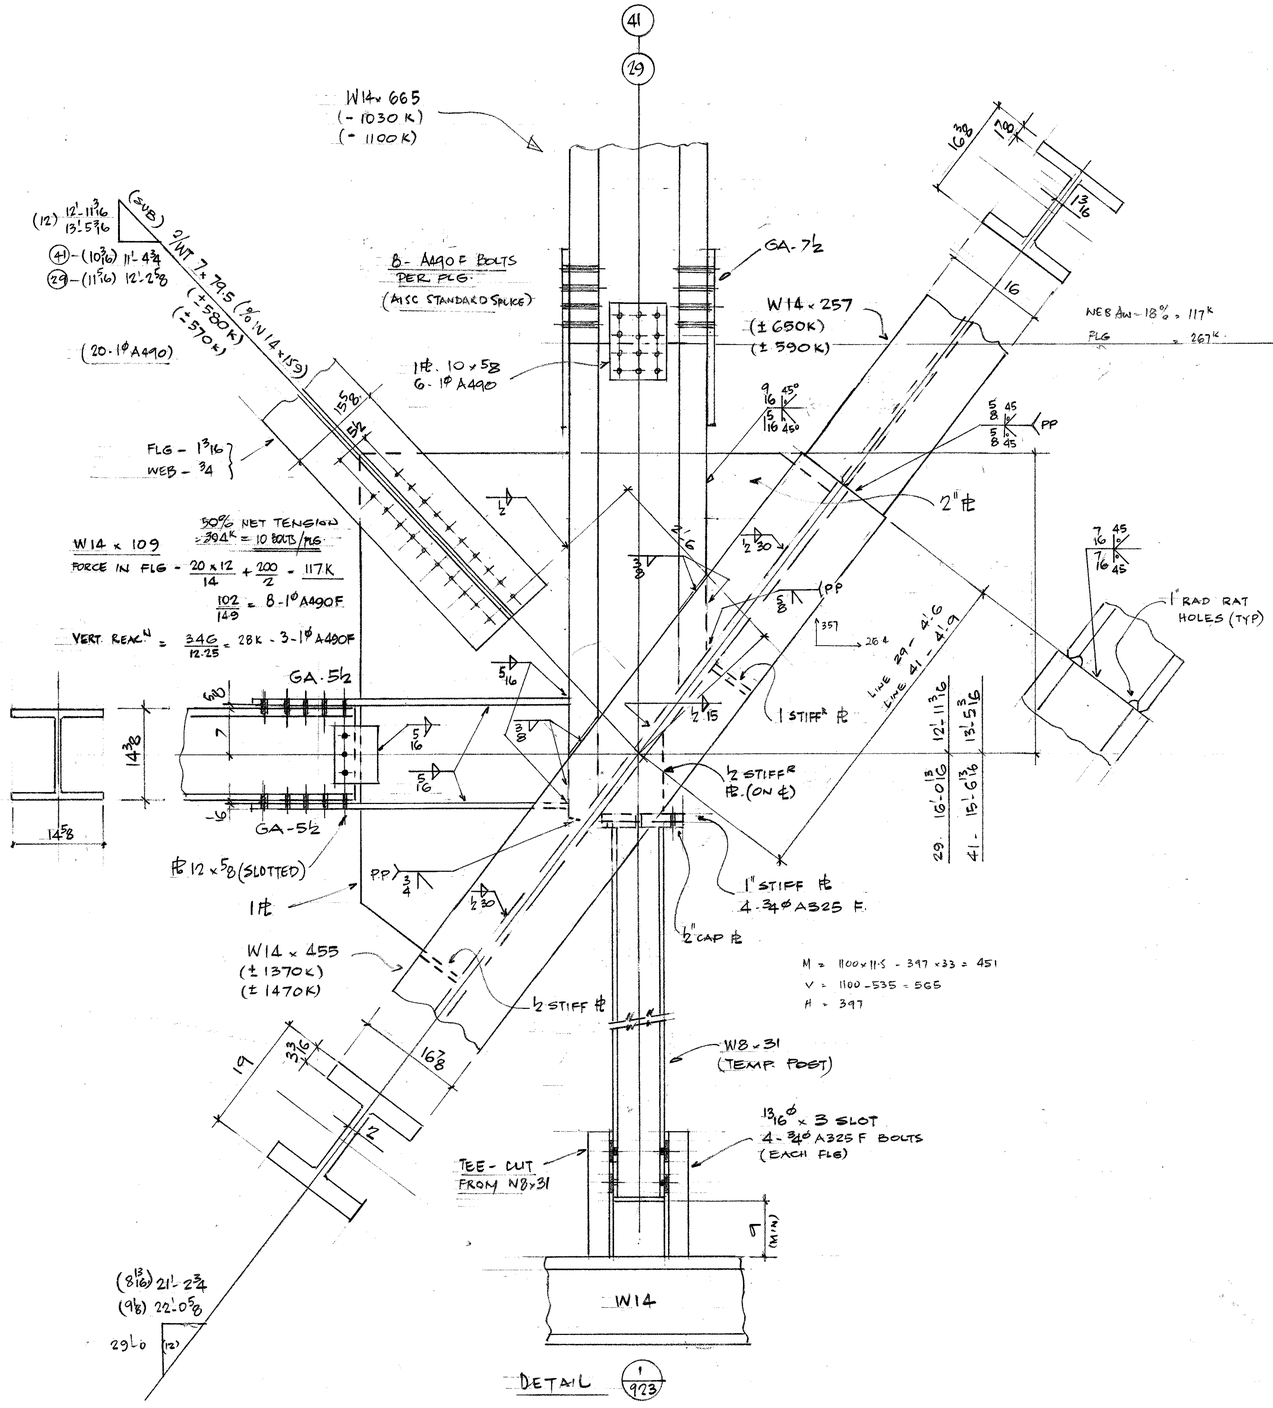



EAST ELEVATION (DIAG. E120)

MAT'L A36 U/N.
CONN MAT'L - G40 21 GR 44W

| REVISED | | | |
|---|---|---|---|
| DATE ____ BY ____ | OPEN HOLES ____ | 7 WORLD TRADE CENTRE | FRANKEL STEEL LIMITED |
| DATE ____ BY ____ | PAINT ____ | 47 STOREY OFFICE BLDG | 220 ATTWELL DRIVE UNIT 1 REXDALE, ONTARIO M9W 5B2 |
| DATE ____ BY ____ | ERECTED BY ____ | ____ CUSTOMER | SQUAD F.R. |
| DATE ____ BY ____ | FIELD PAINT ____ | EMERY RDTH & SONS PC ARCHITECT | MADE BY KR DATE Nov/84 CHK'D. BY MVE DATE Nov 84 |
| DATE ____ BY ____ | INSPECTION ____ | IRWIN G. CANTOR. ENGINEER | CONT. No. 84-15 SHEET 923 |