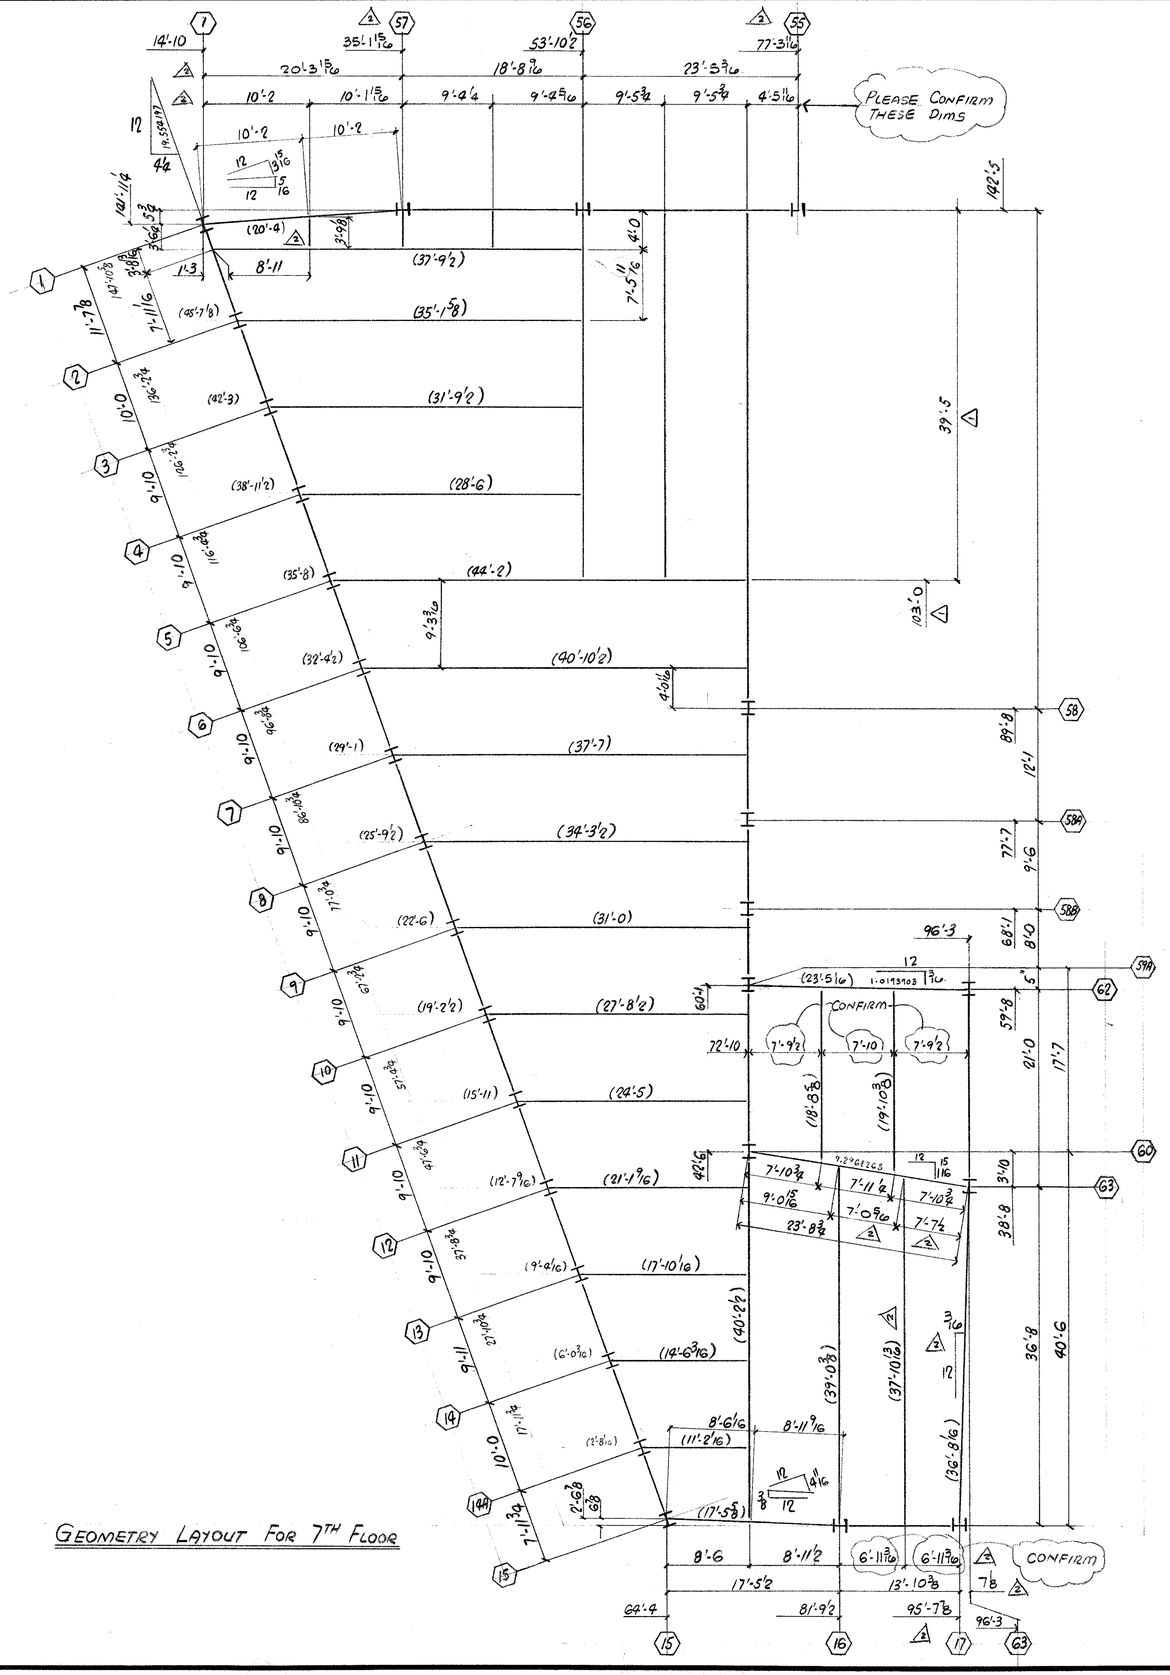


△2 TO SUIT SLOPING COL'S (CUST. REV. XG) - JS 5 MAR '85.

REVISED			
DATE ____ BY ____	OPEN HOLES ____	7 WORLD TRADE CENTER	FRANKEL STEEL LIMITED
DATE ____ BY ____	PAINT ____	47 STOREY OFFICE BUILDING	220 ATTWELL DRIVE UNIT 1 REXDALE, ONTARIO M9W 5B2
DATE ____ BY ____	ERECTED BY ____	TISHMAN CONSTRUCTION CUSTOMER	SQUAD FR
DIM. REV. △2 DATE MAR'85 BY JS/MH	FIELD PAINT ____	EMERY ROTH & SONS P.C. ARCHITECT	MADE BY ELN DATE 11/26/84 CHKD. BY PBG DATE ~
DIM. REV. △1 DATE FEB 85 BY PBG/BAD	INSPECTION ____	IRWIN G. CANTOR P.C. ENGINEER	CONT. No. 84-15 SHEET 928 △2

NEBRIJA '84