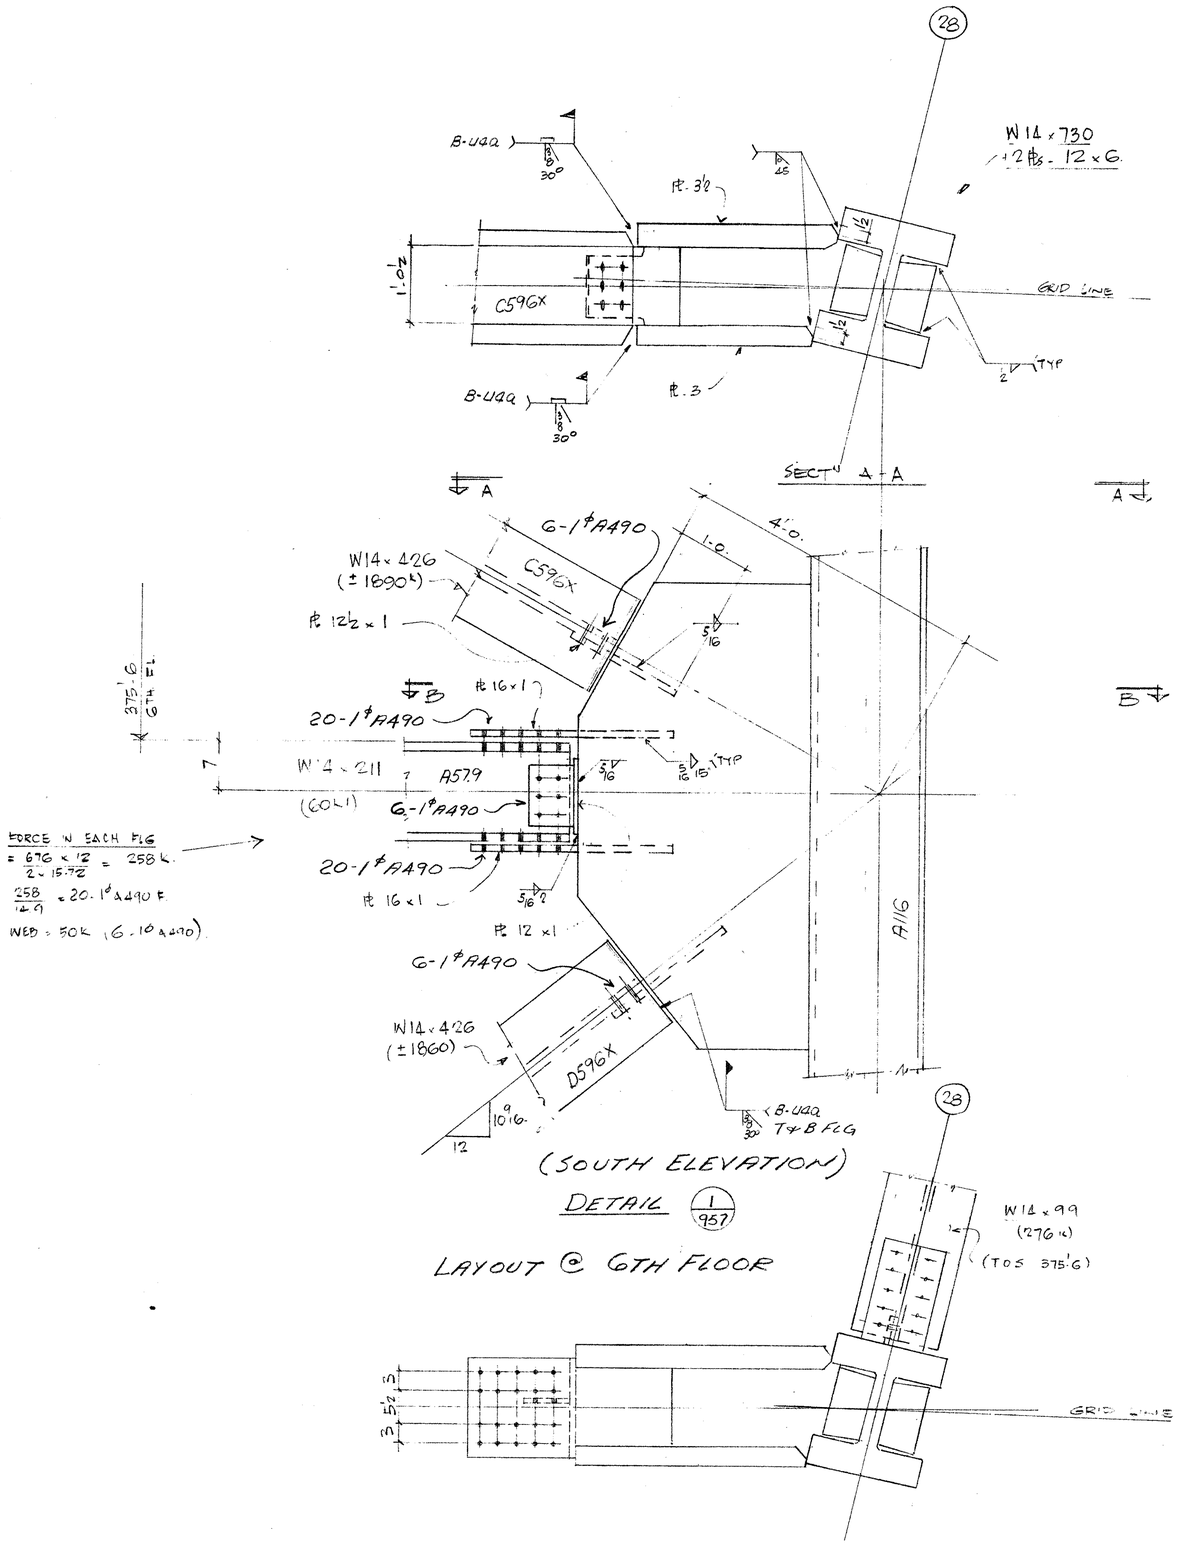


WORK THIS DWG WITH DWG # FW44

WELD-E70xx

REF DIAG E119

REVISED			
DATE ____ BY ____	OPEN HOLES 13/16ϕ	7 WORLD TRADE CENTRE	FRANKEL STEEL LIMITED
DATE ____ BY ____	PAINT NONE	47 STOREY OFFICE BLDG	220 ATTWELL DRIVE UNIT 1 REXDALE, ONTARIO M9W 5B2
DATE ____ BY ____	ERECTED BY ____	TISHMAN CONSTRUCTION CUSTOMER	SQUAD F.R.
DATE ____ BY ____	FIELD PAINT ____	EMERY ROTH & SONS ARCHITECT	MADE BY KAS DATE Jan 85 CHKD. BY WAD DATE APR 85
DATE ____ BY ____	INSPECTION ____	IRWIN G CANTOR ENGINEER	CONT. No. 84-15 SHEET 957

FW44