
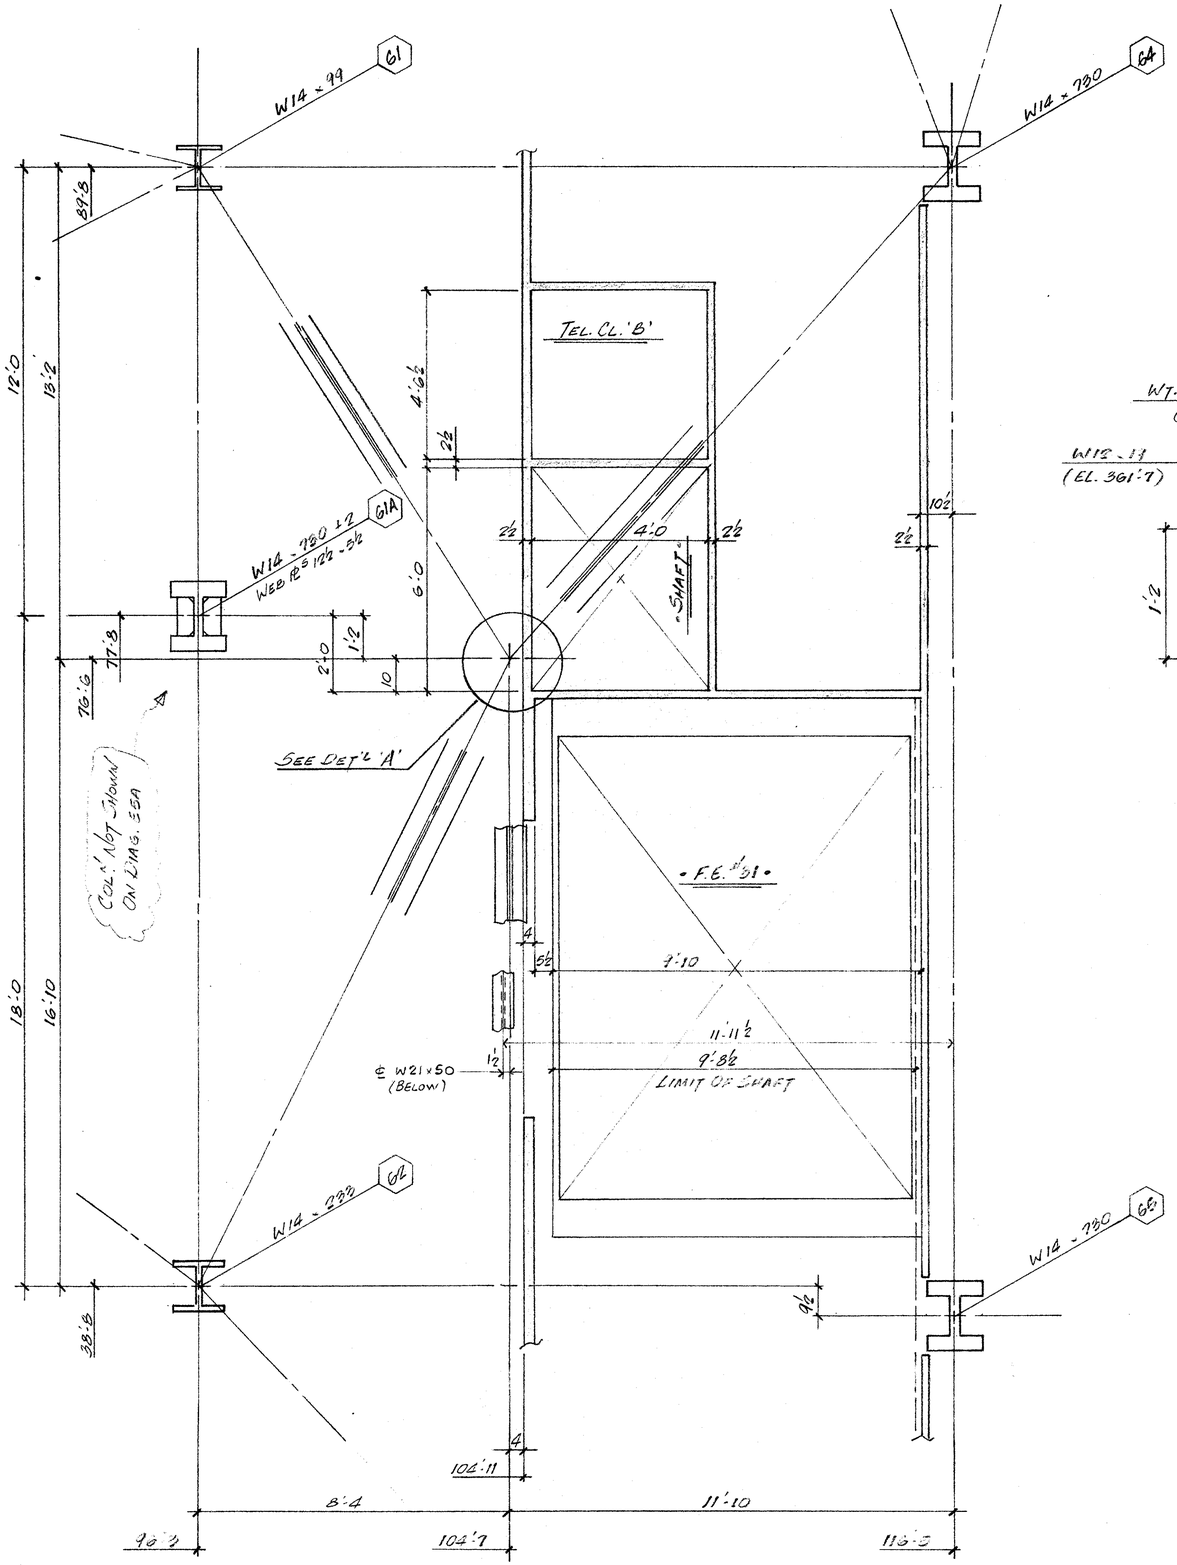


5TH FLOOR DIAPHRAM FRAMING

SCALE : ½" = 1'-0

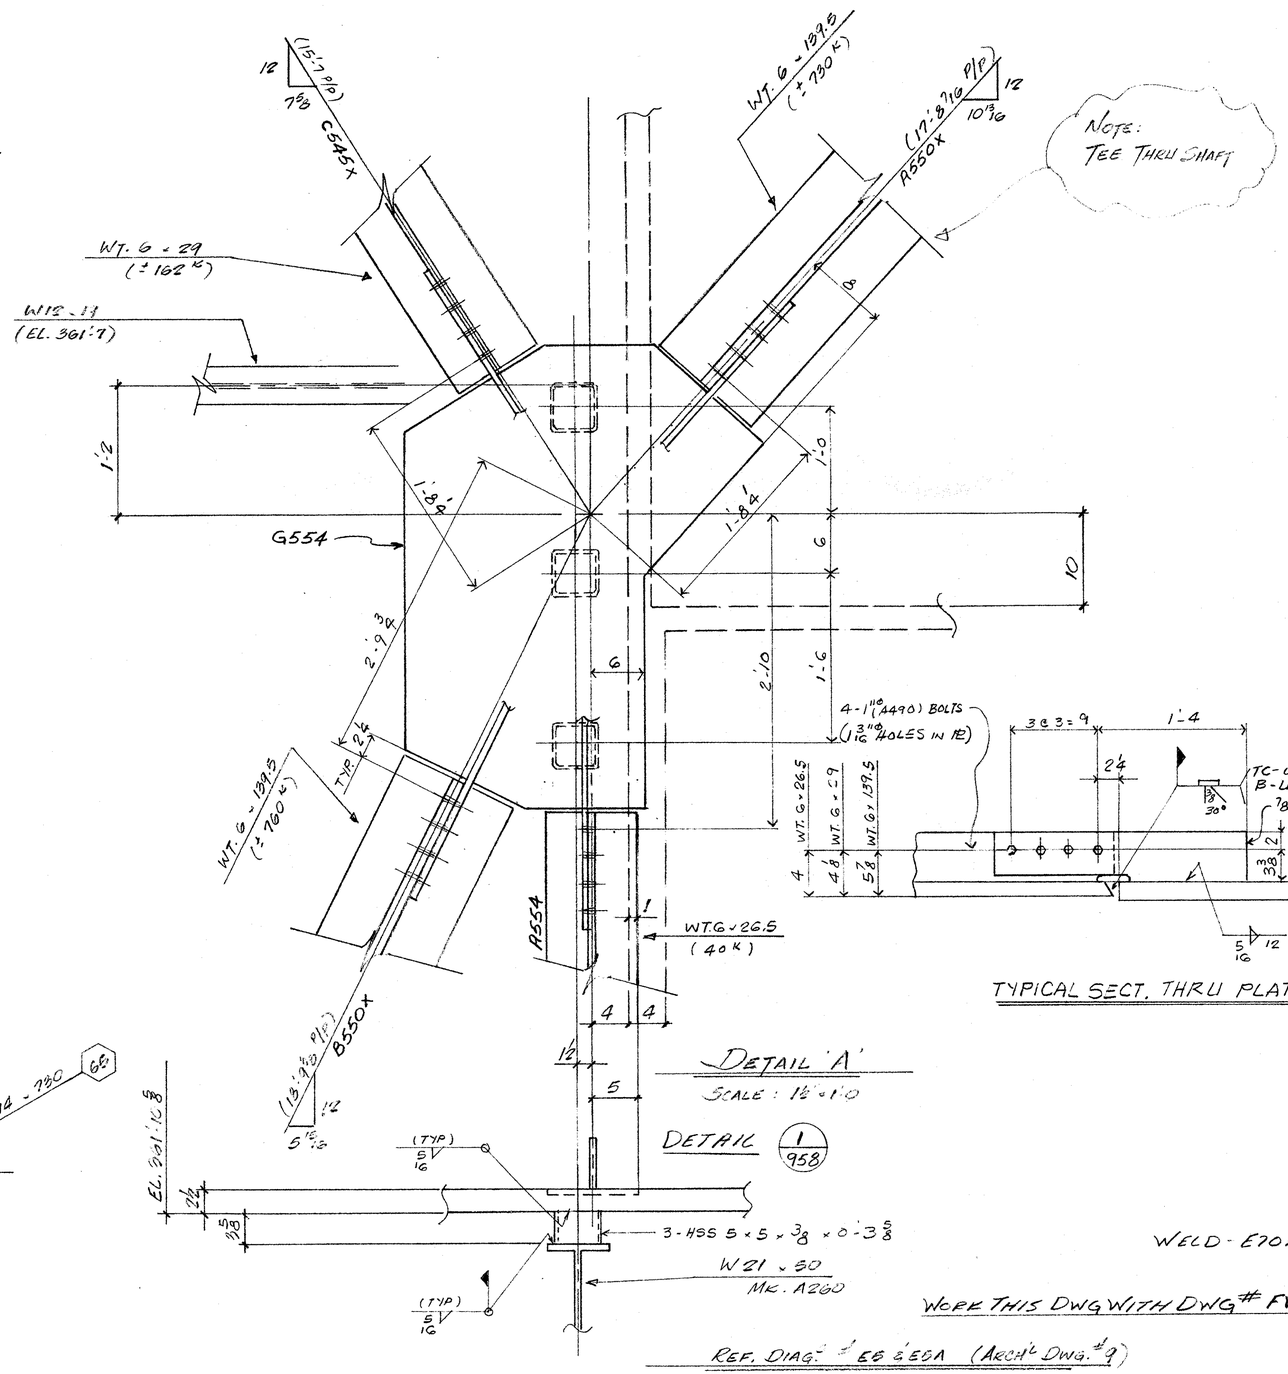

TYPICAL SECT. THRU PLATE

WELD - E70XX

WORK THIS DWG WITH DWG # FW42

REF. DIAG.'S #55 & 55A (ARCH'L DWG. #9)

REVISED				
DATE ____ BY ____	OPEN HOLES ____	7 WORLD TRADE CENTRE	FRANKEL STEEL LIMITED	
DATE ____ BY ____	PAINT ____	47 STOREY OFFICE BUILDING	220 ATTWELL DRIVE UNIT 1 REXDALE, ONTARIO M9W 5B2	
DATE ____ BY ____	ERECTED BY ____	TISHMAN CONSTRUCTION — CUSTOMER	SQUAD FR	
DATE ____ BY ____	FIELD PAINT ____	EMERY ROTH & SONS P.C. — ARCHITECT	MADE BY MH DATE FEB 85 CHKD. BY WAD DATE APR 85	
DATE ____ BY ____	INSPECTION ____	IRWIN G. CANTOR P.E. — ENGINEER	CONT. No. 84-15 SHEET 958	